

DO NOT SCALE EXCEPT FOR PLANNING AND BUILDING REGULATION PURPOSES

GENERAL NOTES

LIGHTING:-
ALL LIGHTING TO BE POSITIONED TO AVOID DIRECT GLARE ON THE EYES OF THE USER AND UNWANTED REFLECTIONS FROM THE SCREEN OR OPERATING FEATURES. GLARE FROM LIGHTING TO BE AVOIDED.

SIGNAGE:-
ALL SIGNAGE TO CONFORM TO BS 8300:2001 SECTIONS 9.2.2 LOCATION & DESIGN OF SIGNS & INFORMATION AND 9.2.3 VISUAL SIGNS.
ALL NEW GLAZING CONFORMS TO BS 6206.
ALL ELECTRICAL WORK CONFORMS TO BS 7671.

IT IS ASSUMED THAT ALL PRELIMINARY WORKS CARRIED OUT / CONTRACTED BY THE SITE OWNER (SHOULD THEY BE REQUIRED BY THE PROJECT) ARE COMPLETED IN ACCORDANCE WITH CURRENT BUILDING REGULATIONS 2010 AND AMENDMENTS THEREAFTER

SITE NOTES

FLOOR CONSTRUCTION:
VINYL TILE ON CONCRETE


TTW REMOVAL
ELECTRICIAN TO DISCONNECT EXISTING ATM ELECTRICS
ARRANGE FOR LIMPET ALARM TO BE REMOVED AND REFITTED ONTO NEW ATM UNBOLT . - EXISTING ATM, PLINTH, SIGNAGE AND REMOVE FROM SITE
REMOVE - EXISTING SILICONE JOINTED GLAZING AND RECEIPT BIN

TTW INSTALL
MODIFY / REMOVE ATM MELAMINE ENCLOSURE/PANELS TO SUIT TTW 285 ATM INSTALL: NEW SILICONE JOINTED GLAZING PANELS c/w WHITE VINYL FILM, PLINTH, ATM AND NON-ILLUMINATED SIGNAGE
REFIT RECEIPT BIN
ELECTRICIAN TO CARRY OUT AN EICR AND TEST TO EXISTING ELECTRICS AND RE-CONNECT


NOTE:
- ASBESTOS CONDITION REPORT R19-00363 ON SITE / COPY PROVIDED TO CSS SURVEYOR / DOCUMENT REFERS TO ADDITIONAL TYPE 2 ASBESTOS SURVEY PLANS AND DETAILS NOT CONTAINED IN ACR R19-00363. A COPY OF THE TYPE 2 ASBESTOS REPORT IS REQUIRED PRIOR TO INVASIVE WORKS COMMENCING.
- EXISTING ATM HAS LIMPET ALARM ATTACHED

WORK TO BE CARRIED OUT BY OTHERS


PROVIDE COPY OF SITES TYPE 2 ASBESTOS REGISTER REFERRED TO IN THE SOUTHERN CO-OPERATIVE ASBESTOS CONDITION REPORT R19-00363 DATED 10/01/19 PRIOR TO INVASIVE WORKS COMMENCING

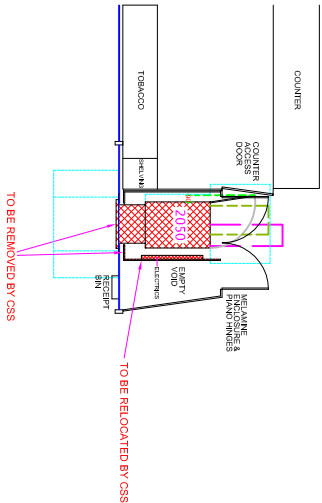


EXISTING (PART) PLAN

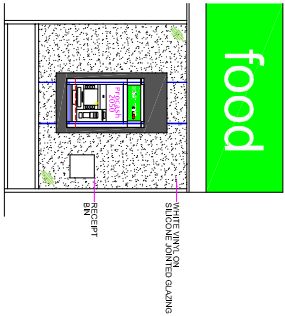

PROPOSED (PART) PLAN

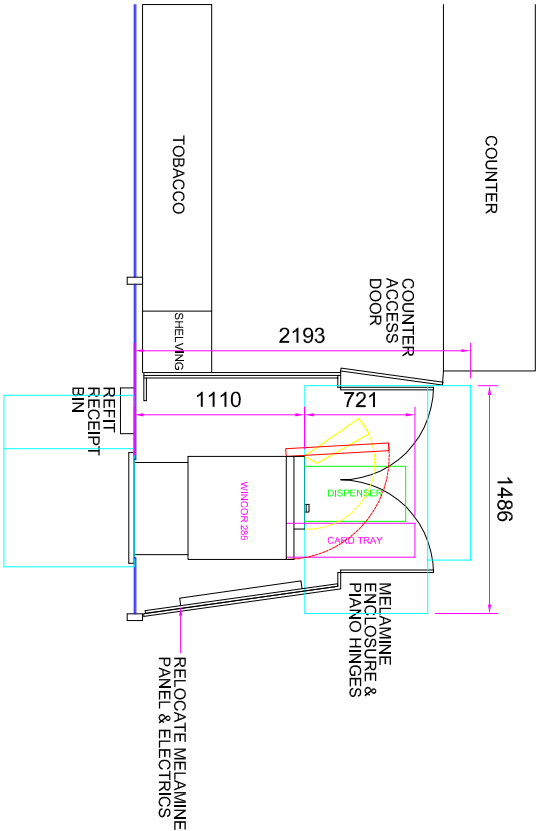

EXISTING ELEVATION

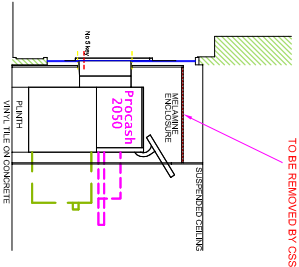


EXISTING SECTION VIEW A-A

0 1 2 3 4 5 6 7 8 9 10
Scale in Metres Scale 1:100

PROPOSED ELEVATION

0 1 2 3 4 5 6 7 8 9 10
Scale in Metres Scale 1:50

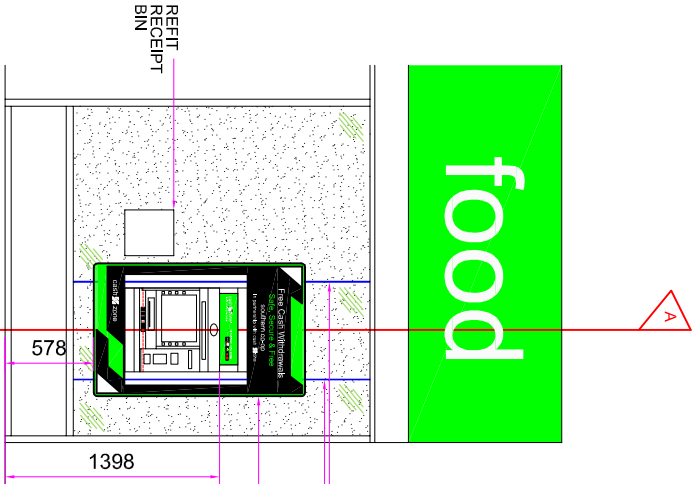

SECTION VIEW A-A

SITE ADDRESS		TITLE	
SOUTHERN CO-OP 74 - 78 FERRING STREET, WORTHING, BN12 5JP		PROPOSED AUTOMATED TELLER MACHINE (ATM) INSTALLATION FOR CASHZONE	
DRAWN MAL	DATE 29/01/20	SCALE VARIOUS @A3	04
REVISIONS E080415	SHEET	REVISION	03
REVISION DESCRIPTION		02	
DATE		BY	
DATE:-		SIGNED:-	
drawing approval			
NAME:-			
POSITION:-		APPROVED:-	
DATE:-		SIGNED:-	