



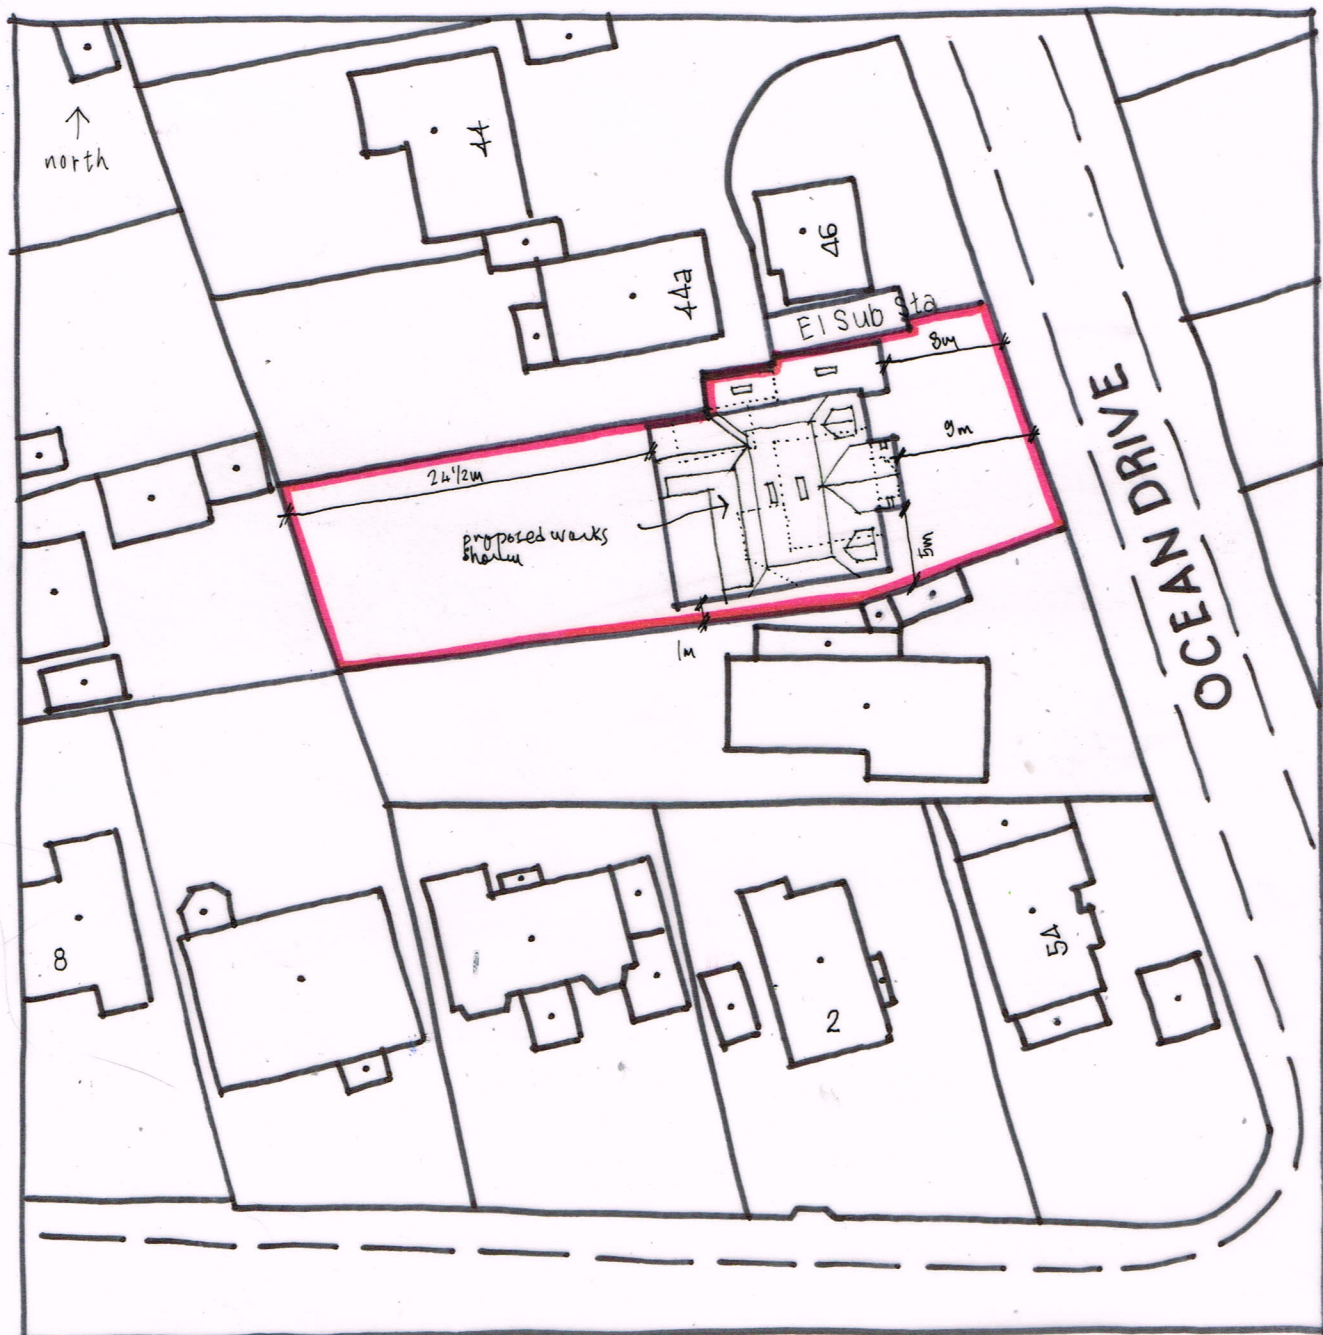

SITE PLAN 1:500 @ A4

0 5 10 15 20 25m
metres

**ROOF PLAN
1:200**

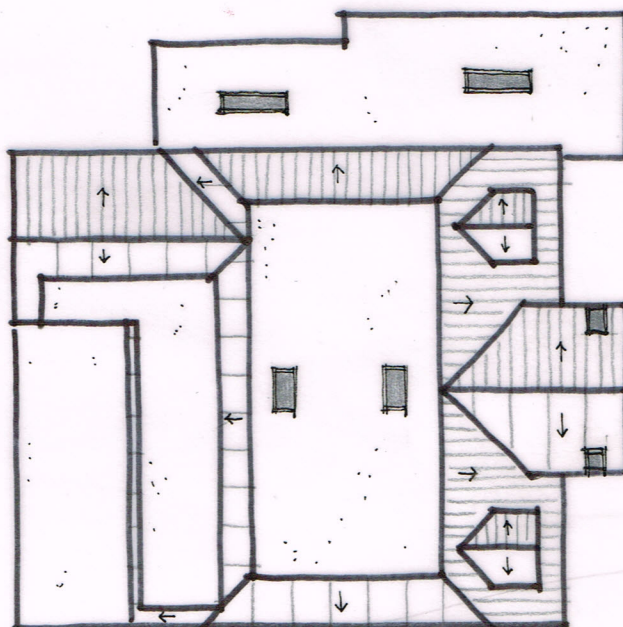

Wayne Gander MCIAT
Architectural Technologist
98 Durrington Lane, Worthing
West Sussex BN13 2RQ
E : waynegander08@gmail.com

**50 OCEAN DRIVE,
FERRING**