

DO NOT SCALE EXCEPT FOR PLANNING AND BUILDING REGULATION PURPOSES

GENERAL NOTES

LIGHTING:-
ALL LIGHTING TO BE POSITIONED TO AVOID DIRECT GLARE ON THE EYES OF THE USER AND UNWANTED REFLECTIONS FROM THE SCREEN OR OPERATING FEATURES. GLARE FROM LIGHTING TO BE AVOIDED.

SIGNAGE:-
ALL SIGNAGE TO CONFORM TO BS 8300:2001 SECTIONS 9.2.2 LOCATION & DESIGN OF SIGNS & INFORMATION AND 9.2.3 VISUAL SIGNS.

ALL NEW GLAZING CONFORMS TO BS 6206.

ALL ELECTRICAL WORK CONFORMS TO BS 7671.

IT IS ASSUMED THAT ALL PRELIMINARY WORKS CARRIED OUT / CONTRACTED BY THE SITE OWNER (SHOULD THEY BE REQUIRED BY THE PROJECT) ARE COMPLETED IN ACCORDANCE WITH CURRENT BUILDING REGULATIONS 2010 AND AMENDMENTS THEREAFTER

SITE NOTES

FLOOR CONSTRUCTION:
VINYL TILE ON CONCRETE

TTW REMOVAL
ELECTRICIAN TO DISCONNECT EXISTING ATM ELECTRICS
ARRANGE FOR LIMPET ALARM TO BE REMOVED AND REFITTED ONTO NEW ATM UNBOLT . - EXISTING ATM, PLINTH, SIGNAGE AND REMOVE FROM SITE
REMOVE - EXISTING SILICONE JOINTED GLAZING AND RECEIPT BIN


TTW INSTALL
MODIFY / REMOVE ATM MELAMINE ENCLOSURE/PANELS TO SUIT TTW 285 ATM INSTALL: NEW SILICONE JOINTED GLAZING PANELS c/w WHITE VINYL FILM, PLINTH, ATM AND NON-ILLUMINATED SIGNAGE
REFIT RECEIPT BIN
ELECTRICIAN TO CARRY OUT AN EICR AND TEST TO EXISTING ELECTRICS AND RE-CONNECT

NOTE:
- ASBESTOS CONDITION REPORT R19-00363 ON SITE /COPY PROVIDED TO CSS SURVEYOR / DOCUMENT REFERS TO ADDITIONAL TYPE 2 ASBESTOS SURVEY PLANS AND DETAILS NOT CONTAINED IN ACR R19-00363. A COPY OF THE TYPE 2 ASBESTOS REPORT IS REQUIRED PRIOR TO INVASIVE WORKS COMMENCING.


- EXISTING ATM HAS LIMPET ALARM ATTACHED

WORK TO BE CARRIED OUT BY OTHERS


PROVIDE COPY OF SITES TYPE 2 ASBESTOS REGISTER REFERRED TO IN THE SOUTHERN CO-OPERATIVE ASBESTOS CONDITION REPORT R19-00363 DATED 10/01/19 PRIOR TO INVASIVE WORKS COMMENCING

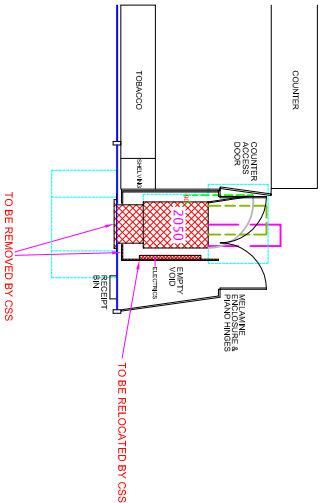


EXISTING (PART) PLAN

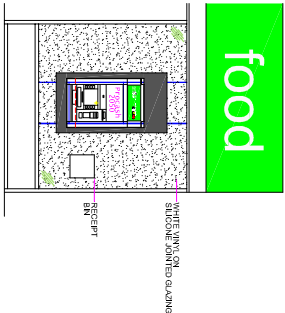

PROPOSED (PART) PLAN

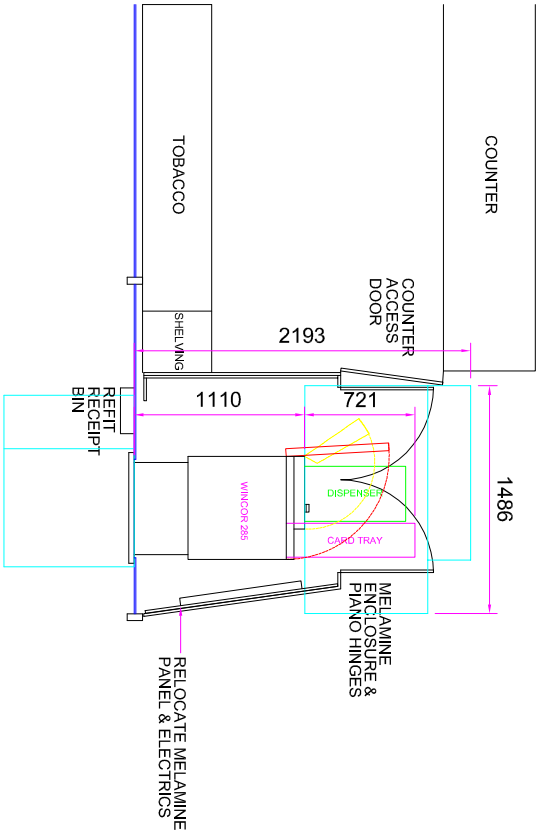

EXISTING ELEVATION

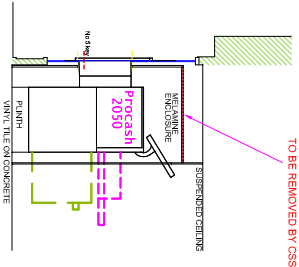



EXISTING SECTION VIEW A-A

0 1 2 3 4 5 6 7 8 9 10
Scale in Metres Scale 1:100

PROPOSED ELEVATION

0 1 2 3 4 5 6 7 8 9 10
Scale in Metres Scale 1:50

SECTION VIEW A-A

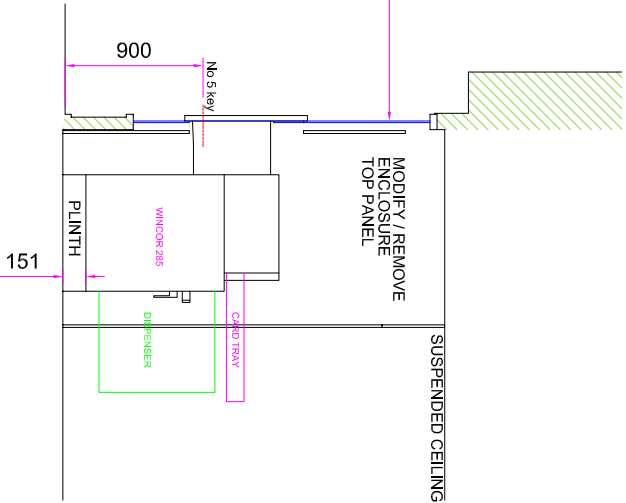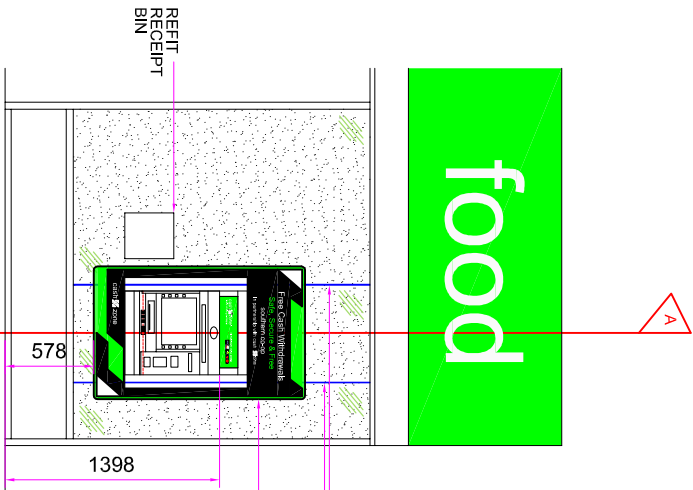

SITE ADDRESS

SOUTHERN CO-OP
74 - 78 FERRING STREET,
WORTHING,
BN12 5JP

TITLE

PROPOSED AUTOMATED TELLER MACHINE (ATM)
INSTALLATION FOR CASHZONE

DRAWN
MAL

DATE
29/01/20

SCALE
VARIOUS @A3

REFRIGS No.
E080415

SHEET

REVISION

REVISION DESCRIPTION

NAME:-

POSITION:-

DATE:-

APPROVED:-

SIGNED:-

drawing approval

CARDTRONICS

Service Solutions

ARUN DISTRICT COUNCIL 15/01/2020 FG/35/20/A