



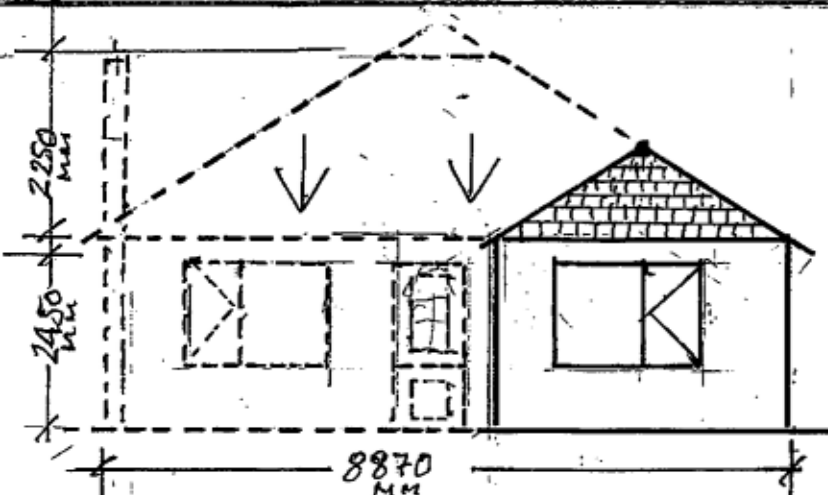


EXISTING FRONT ELEVATION
SCALE 1:100

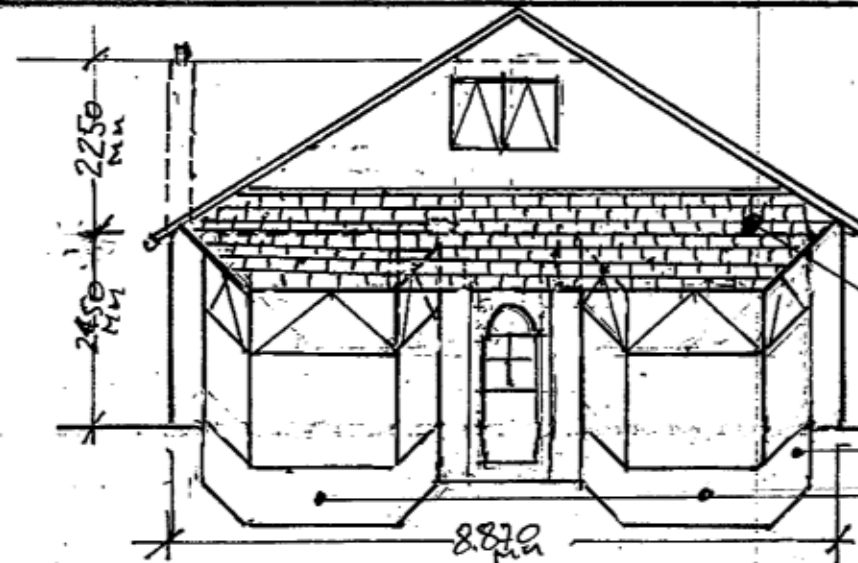


PROPOSED FRONT ELEVATION
SCALE 1:100

CLAY PLAIN ROOF TILES-RED
MATCH TO EXISTING ROOF
(155 mm x 268 mm)

NEW 300 mm CAVITY WALL
RENDERING-WATER PROOF
TOP COAT

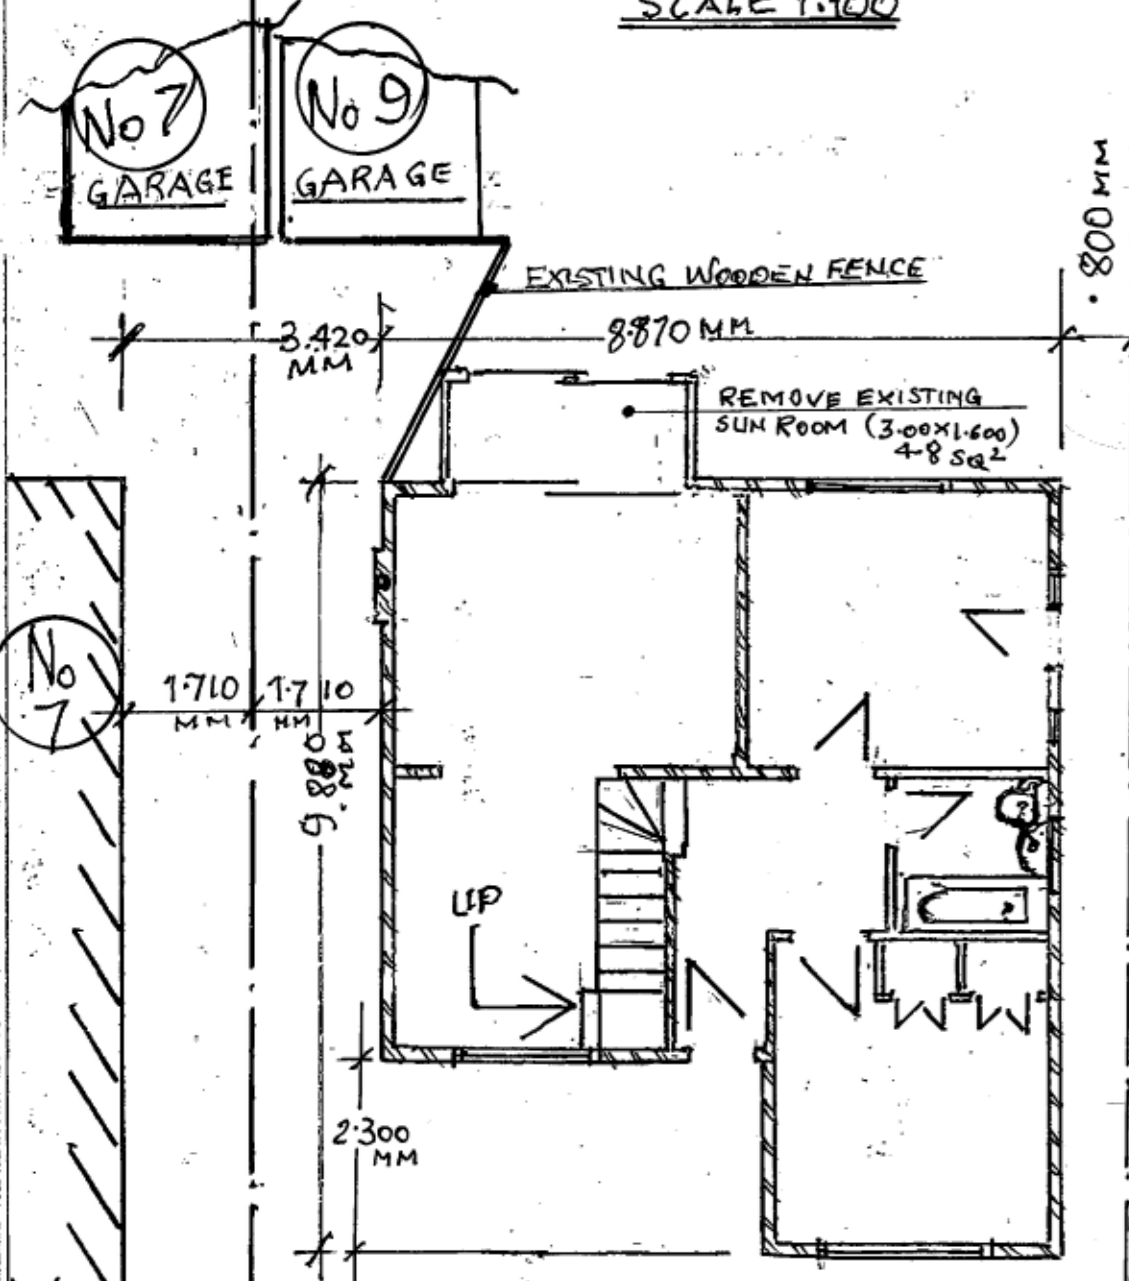

EXISTING GROUND FLOOR PLAN 1:100

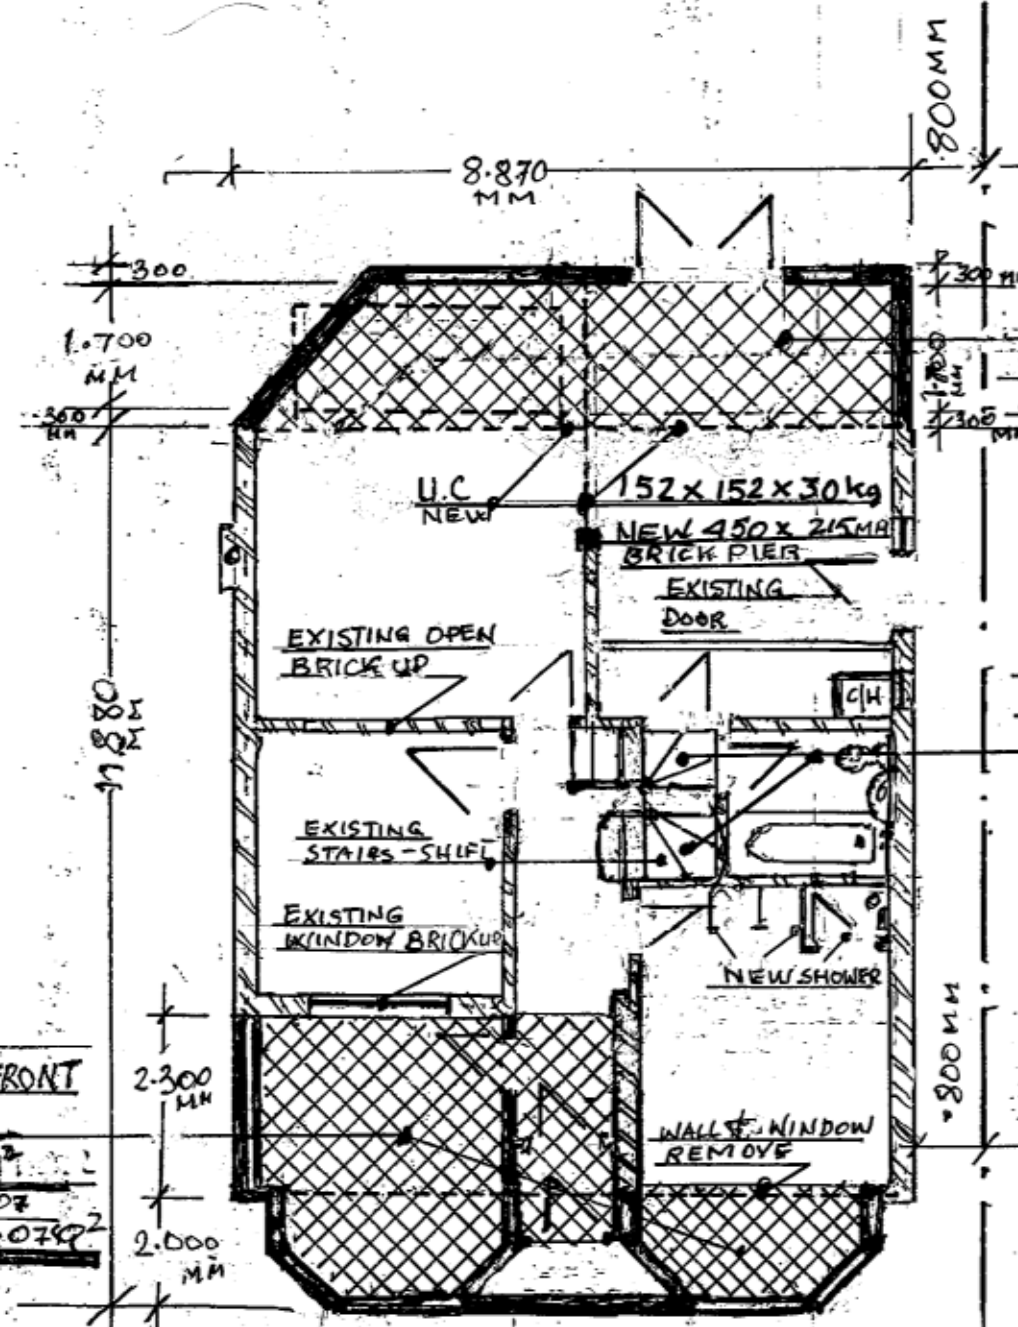

PROPOSED GROUND FLOOR SCALE 1:100
PLAN

PROPOSED BACK EXTENSION
 $1.7 \text{ m} \times 8.4 \text{ m} = 14.28 \text{ sq}^2 \text{ Less}$
 $\text{SUN-ROOM } 4.8 \text{ sq}^2 = 8.07 \text{ sq}^2$

2nd CHOICE: READY MAKE
B.S. SQUARE CASE OR SPIRAL
LOFT STRICASES 1600MM

EXISTING AND PROPOSED
FRONT ELEVATION.
GROUND FLOOR PLAN.
PROPOSED FRONT
AND BACK EXTENSION :

DRAWING BY ZG

DATE NOV 21

DRAWING

No 6 B

SCALE 1:100



PROPOSED FRONT
EXTENSION
APPROX. 15M²
BACK 8.07
TOTAL 23.07M²