


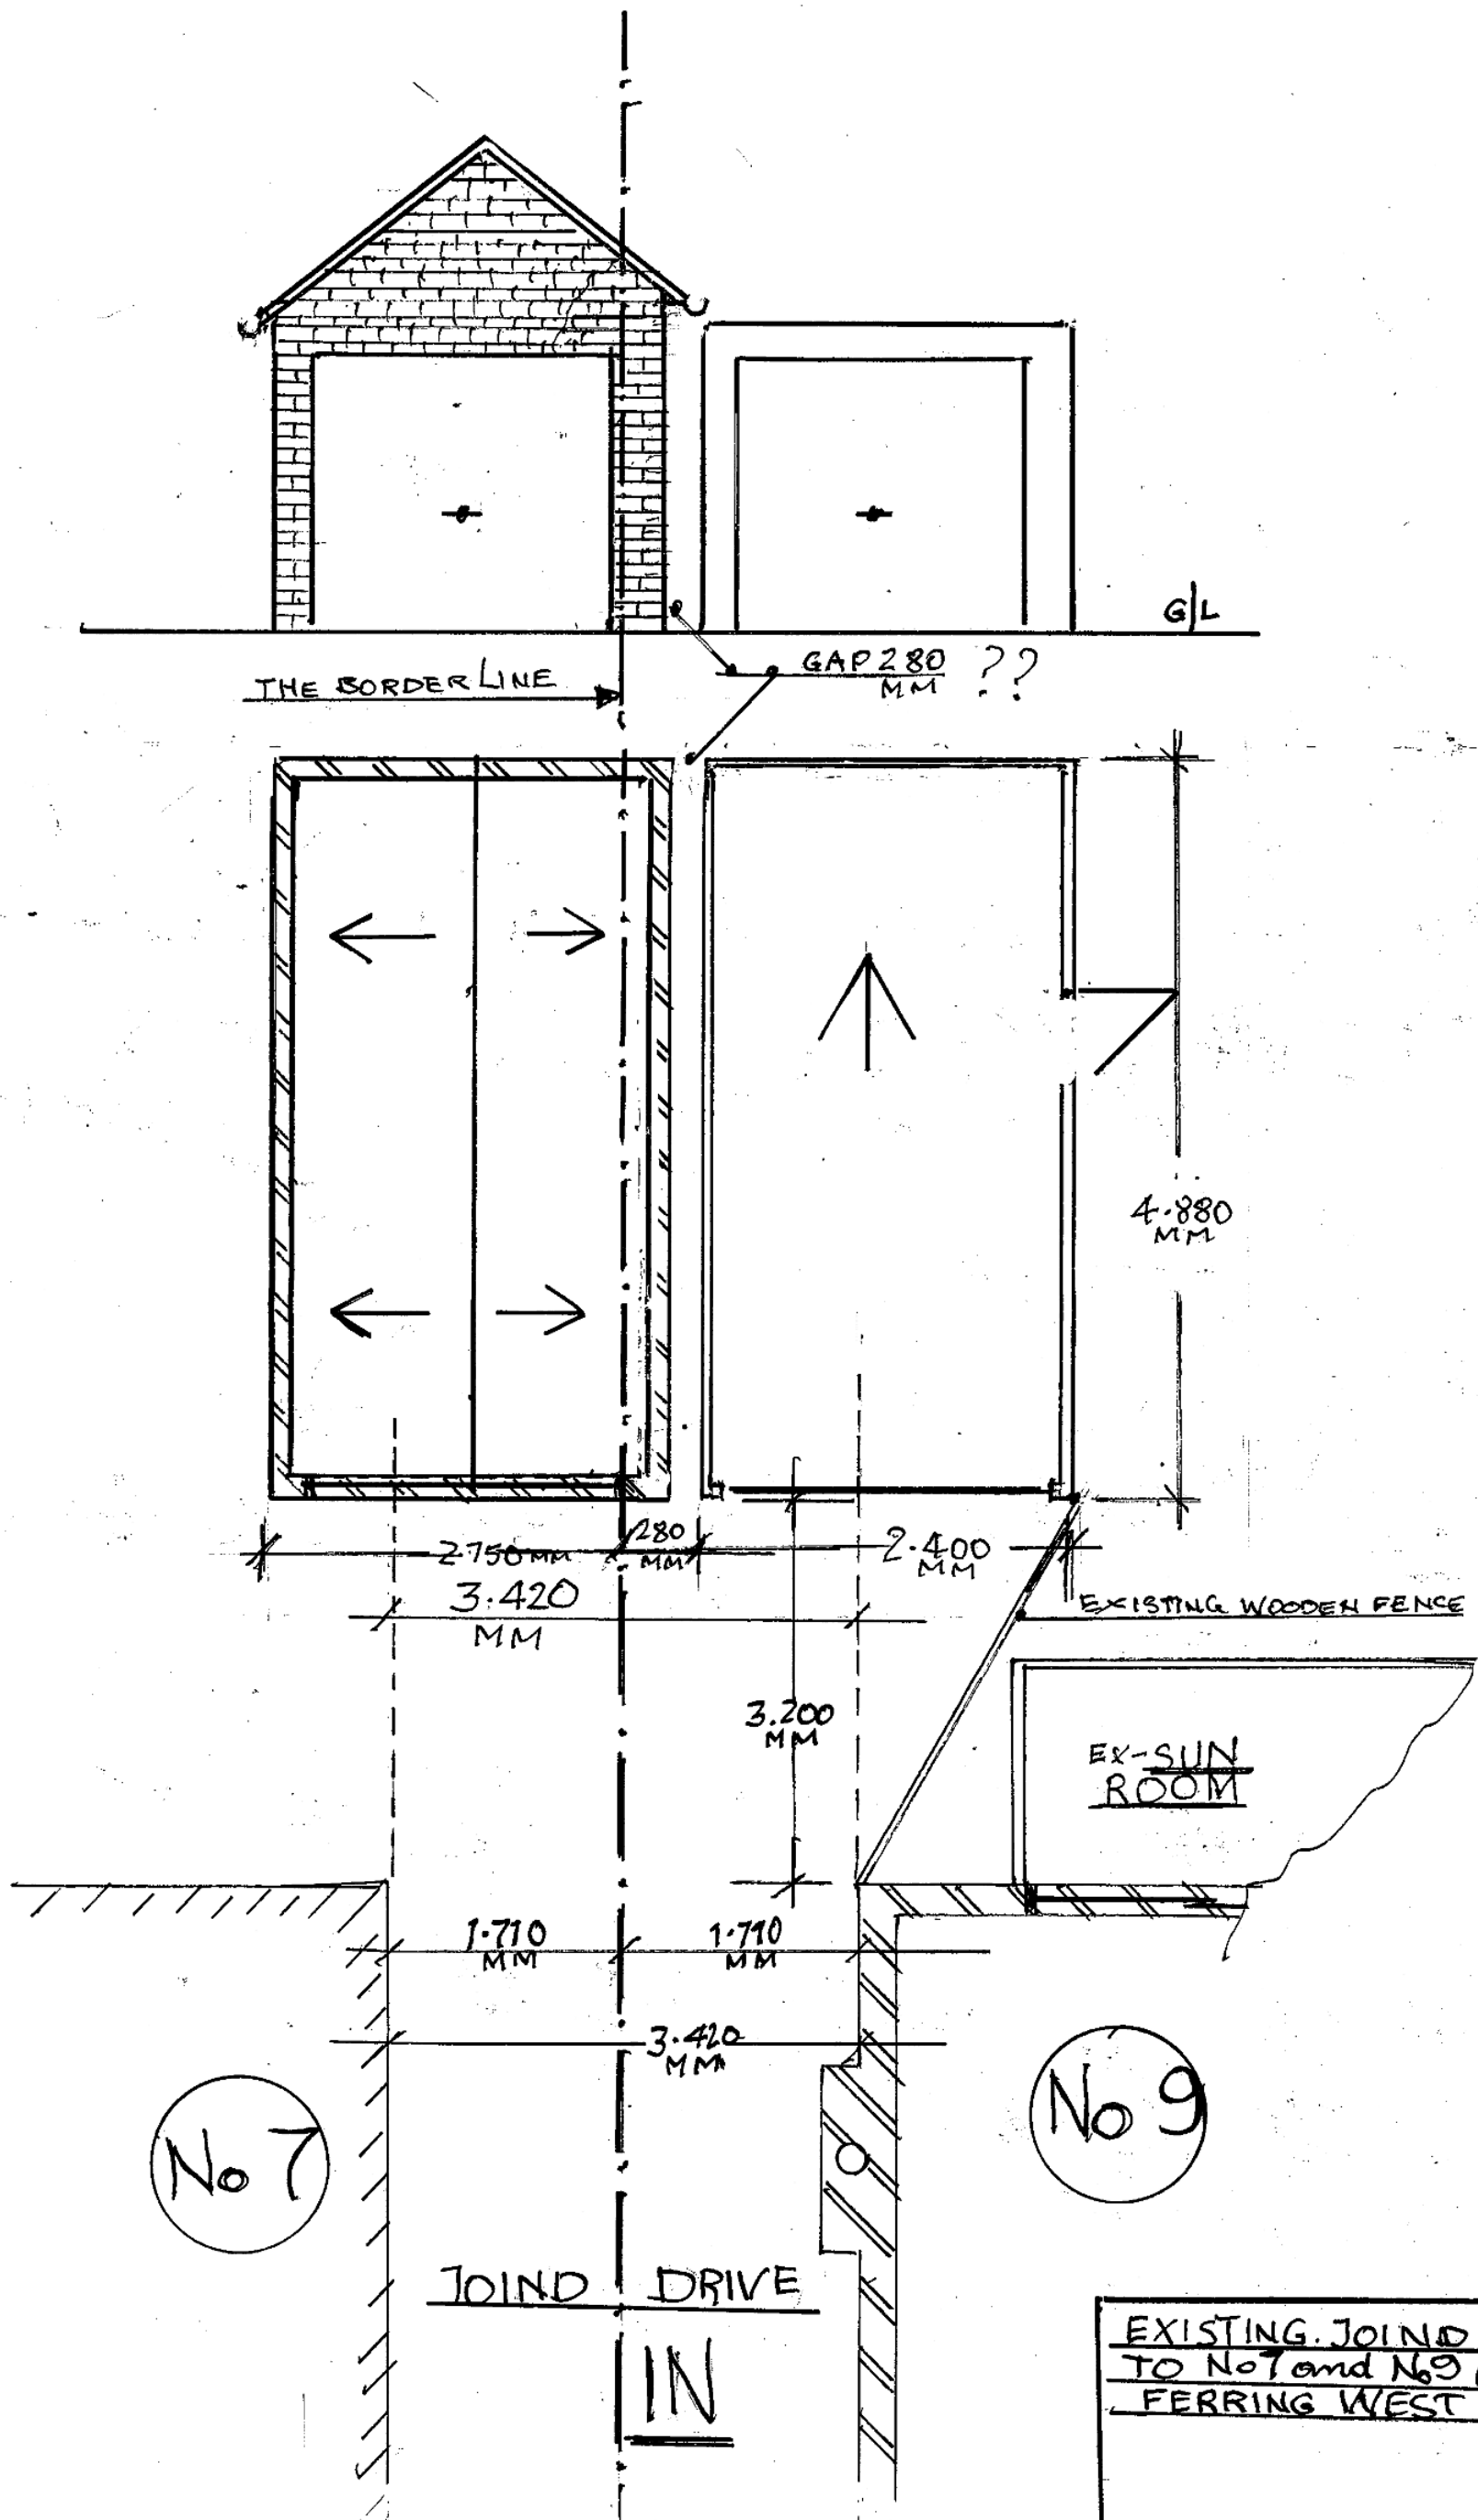

SCALE BAR

DATE
NOV 21

SCALE
1:50

DRAWING
No 12
Z.G