

Drawing Naming Convention:

Job No/Code/Dwg type/Location/Ref

Code: 02 = Existing

Dwg Type: B = Building E = Elevation
S = Section T = Topographical

Location: B = Basement C = Ceiling Plan
E = External F = Front
G = Ground S = Side
1 = First R = Rear
R = Roof GA = General Layout
M = Mezzanine AA = Section A/A

Ref Ref to individual dwg I.D. (e.g. Revision)

Standard Abbreviations (where applicable):

Building Survey		Land Survey	
AB	AIR BRICK	B	BOLLARD
ACU	AIR CONDITIONING UNIT	BS	BRICK SETTS
AH	ACCESS HATCH	BT	B.T. COVER
AP	ACCESS PANEL	CAM	CAMERA
AV	AIR VALVE	CATV	CABLE TV COVER
BH	BEAM HT	CL	COVER LEVEL
BR	BOILER	EL	ELECTRIC COVER
BSL	BEAM SOFFIT LEVEL	EP	ELECTRIC POLE
CB	CUPBOARD	ER	EARTH ROD
CC	CEILING CHANGE	FB	FLOWERBED
CH	CLEAR INTERNAL HT	FH	FIRE HYDRANT
C-A	CILL TO APEX HT	FW	FOUL WATER
C-H	CILL TO HEAD HT	GU	GULLY
C-S	CILL TO SPRING HT	GV	GAS VALVE
DB	DOOR BASE HT	IC	INSPECTION COVER
DH	DOOR HEAD HT	IL	INVERT LEVEL
FA	FIRE ALARM	LP	LAMP POST
FAB	FIRE ALARM BELL	MH	MANHOLE
FX	FIRE EXTINGUISHER	OHT	OVERHEAD TELECOM
F-A	FLOOR TO APEX HT	P	POST
F-C	FLOOR TO CILL HT	PM	PARKING METER
F-H	FLOOR TO HEAD HT	PI	PIPE
F-S	FLOOR TO SPRING HT	RO	RODDING EYE
GEA	GROSS EXTERNAL AREA	RS	ROAD SIGN
GIA	GROSS INTERNAL AREA	RTW	RETAINING WALL
GU	GULLY	RWP	RAIN WATER PIPE
HT	HEATER	SA	SITE AREA
HW	HOT WATER TANK	SI	SIGN
NIA	NET INTERNAL AREA	STU	TREE STUMP
NTS	NOT TO SCALE	SV	STOP VALVE
RAD	RADIATOR	SVP	SOIL VENT PIPE
RE	RECESS HEAD HEIGHT	SW	STORM WATER
RFV	RAISED FLOOR VOID	TOF	TOP OF FENCE
RL	ROOF LIGHT	TOW	TOP OF WALL
RSH	ROLLER SHUTTER	TP	TELEGRAPH POLE
RWP	RAIN WATER PIPE	UTL	UNABLE TO LIFT
SVP	SOIL VENT PIPE	VP	VENT PIPE
V	VENT	WM	WATER METER
		WT	WATER TAP

Symbols (where applicable):

Direction of sloping ceiling	PLUG SOCKET	LIGHT SWITCH
	2 = NO. OF SOCKETS	1 = NO. OF SWITCHES
FLOOR TO STRUCTURAL CEILING HT	FLOOR TO SUSPENDED CEILING HT	FLOOR LEVEL RELATIVE TO DATUM
2.65	2.65	10.00

Notes:

Rev	Date	By	Description
-----	------	----	-------------



HB Surveys Ltd
Land & Measured Building Surveyors
Spring House, 60 Poplar Way, Midhurst, West Sussex GU29 9TA
t. 01730 814884 info@hbsurveys.com

Client: JANE CHEAL

Project: HOME FARM HOUSE
63 FEEINGHAM LANE
FERRING

Drawing Title: EXISTING ELEVATIONS

Date:	Scale:	Surveyor:	Drawn:	Checked:
DEC 2025	1:100@A1	KR	KR	HB

Job No:	Drawing No:	Sheet No:	Rev:
25087	25087-02-E-GA	1 of 2	




WEST ELEVATION



NORTH ELEVATION

SCALE

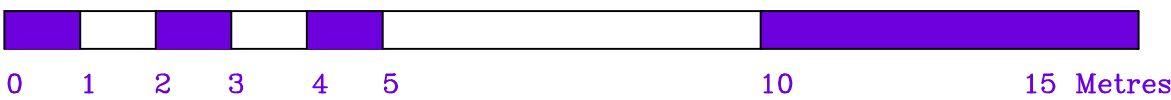

EAST ELEVATION



SOUTH ELEVATION