


Rev	Amendments	By	Chkd	Date
A	PLANNING ISSUE	RW	SD	28/02/18

SERVICES ABBREVIATIONS	
AR	ASSUMED ROUTE
TIC	BRITISH TELECOM CHAMBER
CI	CAST IRON
CL	COVER LEVEL
CD	CONCRETE
CP	CABLE PIT
CR	CABLE RISER
EP	ELECTRICITY POLE
ECC	EDGE OF CANDY
END OF TRACE	END OF TRACE
FR	FIRE RISER
GH	GULLY
GPR	TRACED BY GPR
GV	GAS VALVE
IC	INSPECTION CHAMBER
IL	INVERT LEVEL
LP	LAMP POST
MH	MANHOLE
NL	NOT LOCATED
OSA	OUTSIDE SURVEY AREA
PE	POLYETHALINE
PR	PIPE RISER
PVC	POLY(VINYL CHLORIDE)
RE	REDDING EYE
RWP	RAINWATER PIPE
SV	STOP VALVE
SVP	SOIL VENT PIPE
TCS	TELEPHONE CALL BOX
TFR	TAKEN FROM RECORDS
TP	TELEGRAPH POLE
U/L	UNABLE TO LIFT
UTA	UNABLE TO ACCESS
VF	VENT PIPE
VC	VITREOUS CLAY
VR	VAPOUR RECOVERY
VM	WATER METER
VO	WASH OUT VALVE
WVP	WASTE WATER PIPE

KEY	
	RADAR AREA ANDMAY
	RADAR UTILITY TRACE
	SURVEY BOUNDARY
	TRAFFIC LIGHTS
	ELECTRIC CABLE
	TELECOM CABLE
	CCTV / CABLE TV
	COMMUNICATIONS CABLE
	DUCTING
	WATER PIPE
	GAS PIPE
	COMPRESSED AIR
	HEATING
	FUUL DRAINAGE
	SURFACE DRAINAGE
	COMBINED DRAINAGE
	PUMPING MAIN
	FUEL PIPE
	OFFSET FILL PIPE
	GAUGE LINE
	UNIDENTIFIED
	END OF TRACE

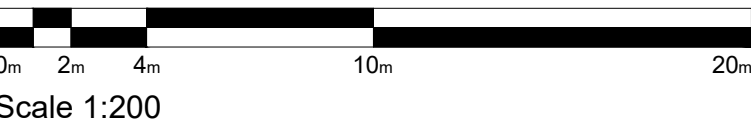

- NOTES:**
- Site information based on OS map data & Topographical survey from Yeomans ref. '1643' & Below Ground Services scan by SiTech Surveying (11909-18)
 - Assumes existing power/services sufficient for new building footprint.

hnw
architects

HNW Architects, 61 North Street, Chichester, West Sussex, PO19 1NB
Telephone: 01243 533300 E-mail: hnw@hnw.co.uk www.hnw.co.uk

Project
**YEOMANS LIMITED
WORTHING
HONDA / OFFICE / PEUGEOT**

Drawing Title
**SITE PLAN
AS EXISTING**

Drawing Status
PLANNING

Scale
A1 - 1:200

Revision
A

Drawn By
RW

Checked By
SD

Date
NOV 2017

Drawing Name
P140

HNW Architects Ltd - Registered No. 3589904 T0317

