

Rev	Amendments	By	Chkd	Date
A	PLANNING ISSUE	CM	SD	28/02/18

KEY:

Parking Schedule

15x Customers (2 acc. bays)

60x Honda

58x Peugeot

Service (excludes Compound)



EV Bays - tbc

Materials

Brick Paving to match existing adjacent - contrasting colour to Vehicle Bays and Pedestrian Routes/Entrances. Permeable paving type as noted on Sustainable Drainage Strategy

Soft landscaping zones - illustrative on this plan, refer to **P960 Landscape Strategy** for further details

Illustrative location of new High Efficiency/Focused LED lighting columns to meet Honda branding specification. Full details to be provided by condition.

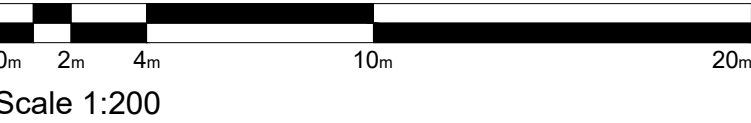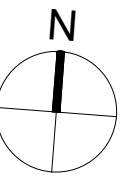

- NOTES:
- Site information based on OS map data & Topographical survey from Yeomans ref. '1643'. Extent of Red Line still TBC.
 - All subject to Brand Approvals.
 - Assumes existing power/services sufficient for new building footprint.
 - Transporter/Vehicle Delivery all off site (Compound to North), as existing.
 - Waste/Recycling & Oil Delivery/Collection all as existing

hnw
architects

HNW Architects, 61 North Street, Chichester, West Sussex, PO19 1NB
Telephone: 01243 533300 E-mail: hnw@hnw.co.uk www.hnw.co.uk

Project
YEOMANS LIMITED
WORTHING
HONDA / OFFICE / PEUGEOT

Drawing Title
SITE PLAN
AS PROPOSED

Drawing Status
PLANNING

HNW Project No.
17036

Scale
A1 - 1:200

Revision
A



Drawn By
RW

Checked By
SD

Date
NOV 2017

Drawing Name
P150

