


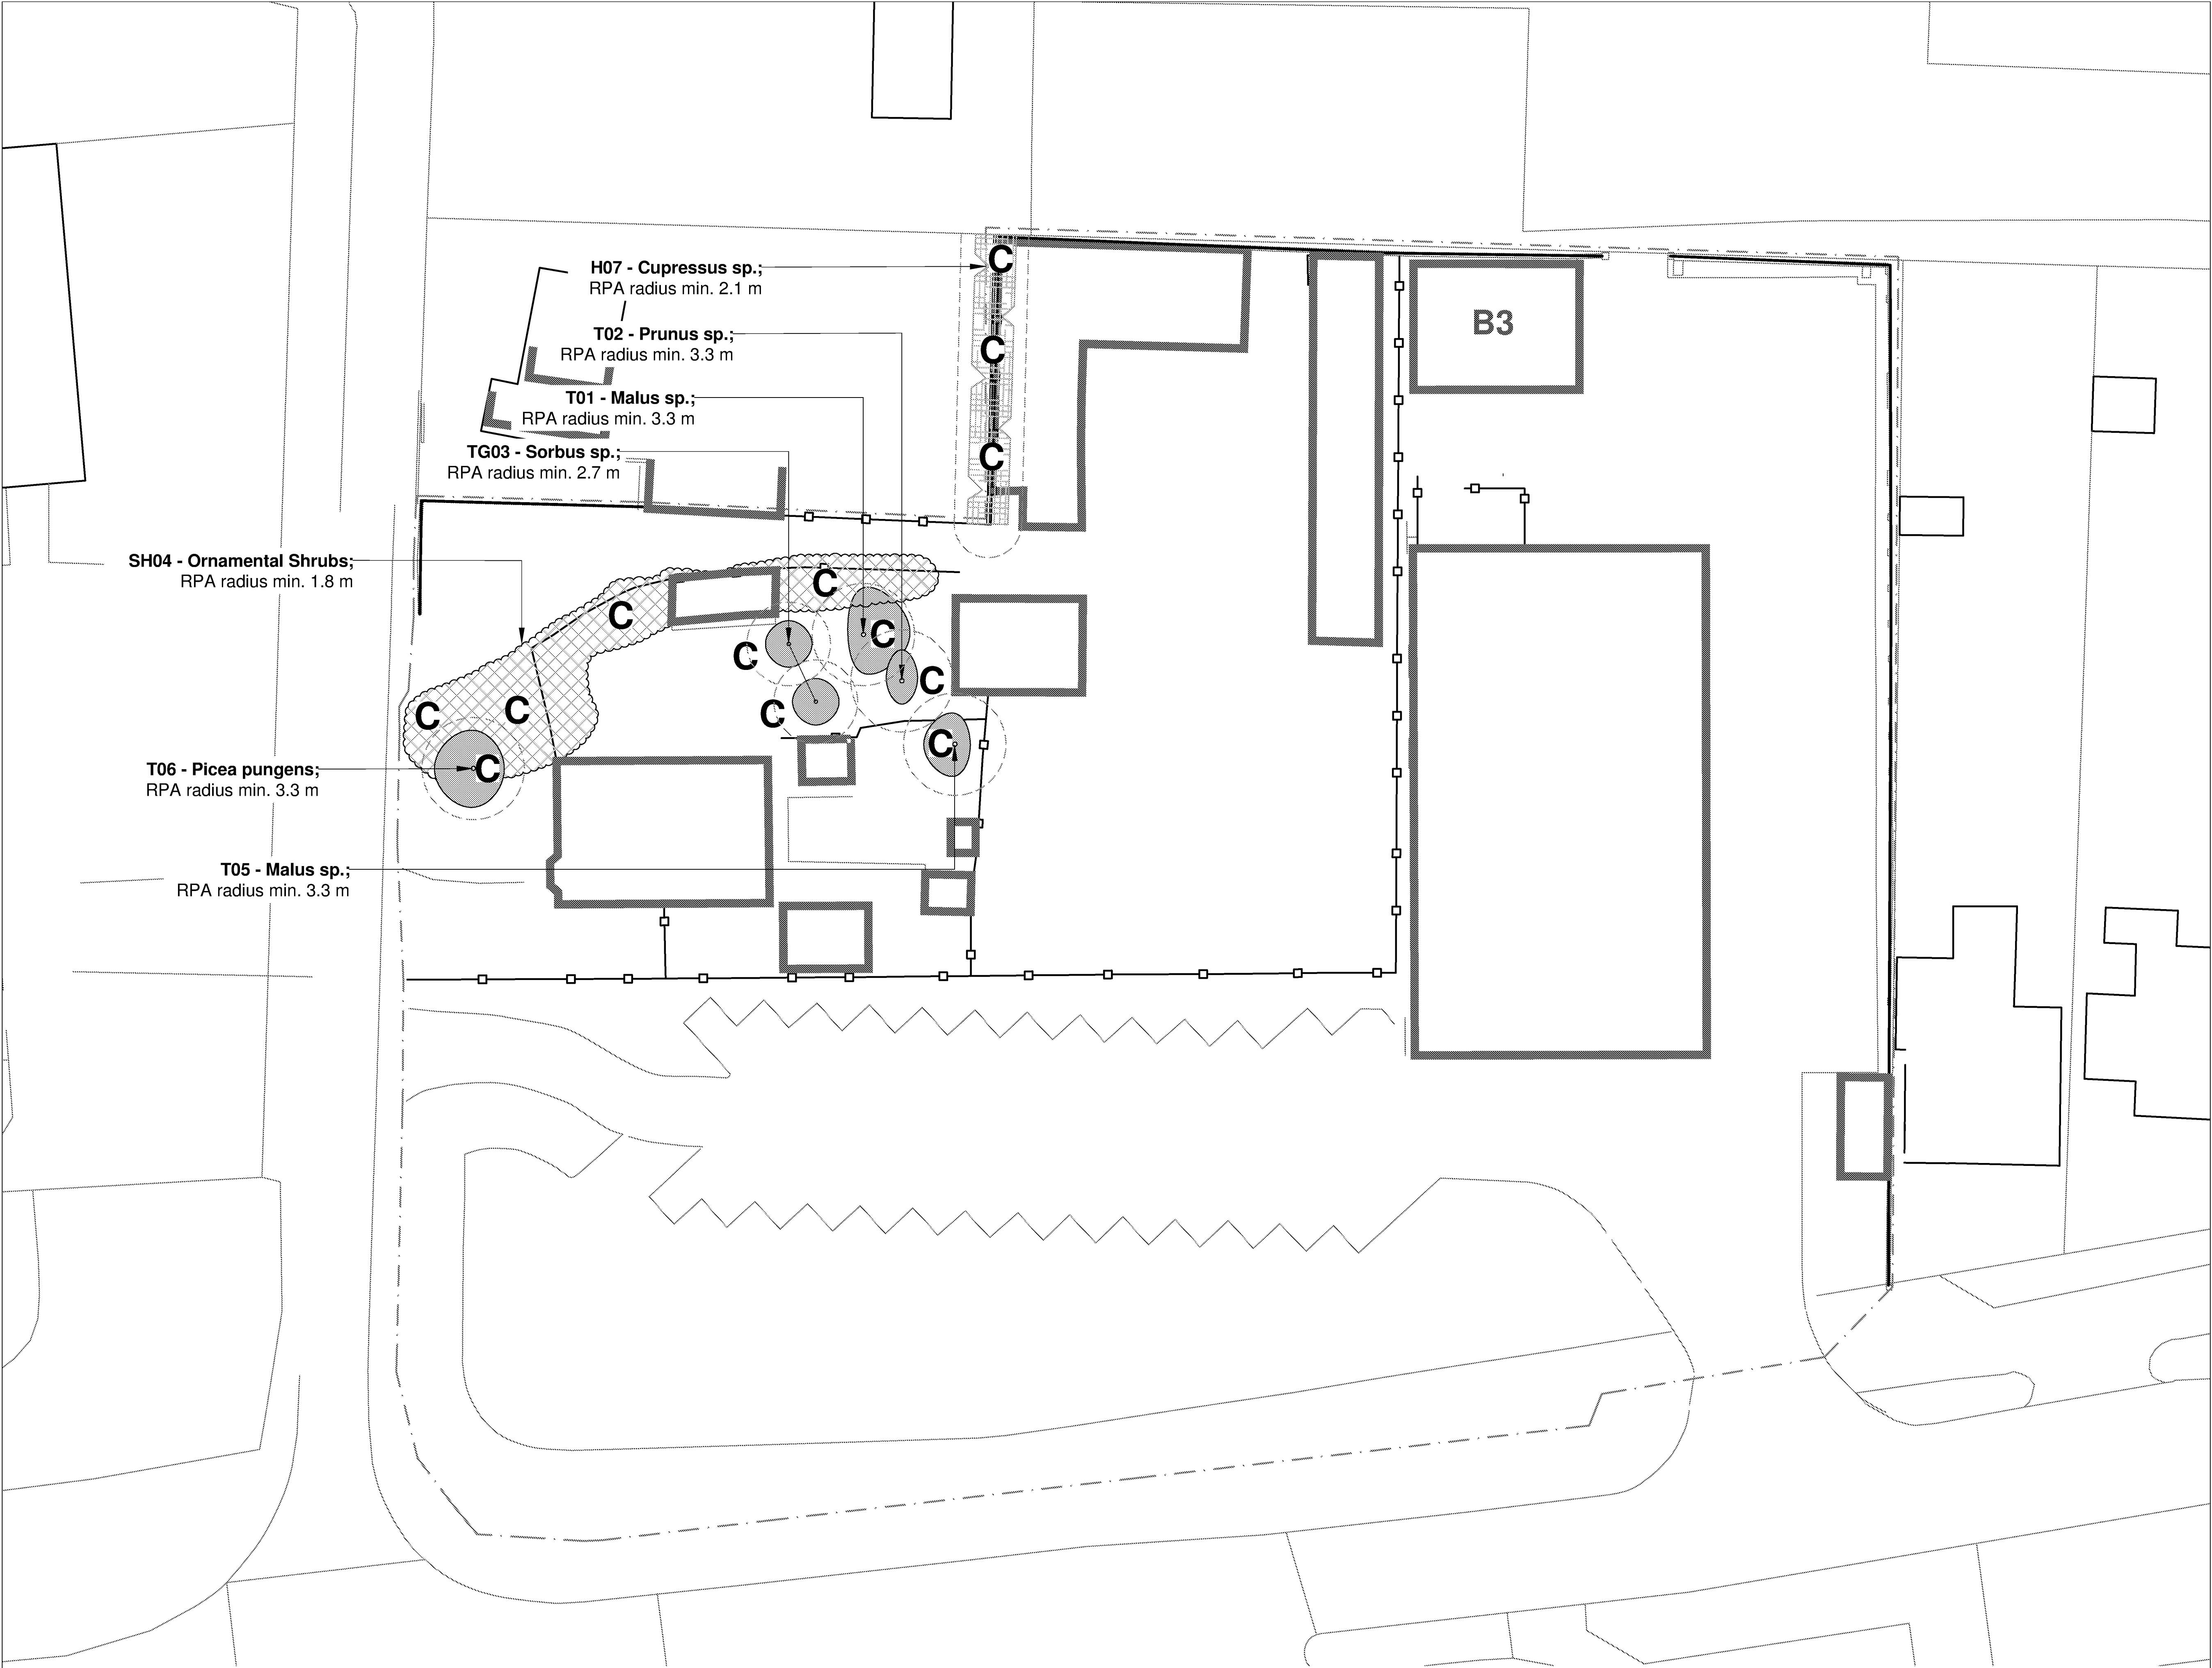

Legend

Site Survey Boundary.

Existing Buildings / Walls.

Fence.

Wall.

T05 - Malus sp.;

Tree Root Protection Areas
Tree Root Protection Areas calculated and specified in accordance with BS 5837:2012 - 'Trees in Relation to Design, Demolition and Construction - Recommendations'.

Category C Trees
Trees of Low Quality and Value.

Category C Shrubs
Shrubs of Low Quality and Value.

Category C Hedges
Hedges of Low Quality and Value.

Planning Issue

Rev	Description	Date	Initials
00	Planning Issue	27.02.18	GS

LIZARD
Landscape Design and Ecology
The Old Bank, 34 South Street, Tarring, Worthing, West Sussex, BN14 7LH
T: 01903 216033 E: lizardlandscape@btconnect.com W: lizardlandscapeecology.com

Client
HNW Architects
Project Title and Location
Yeomans Honda
Littlehampton Road, Ferring

Drawing Title
Tree Constraints Plan

Scale
1:200@A1

Drawn
GS

Approved
CO

Date
27.02.18

Drawing No
LLD1376-ARB-DWG-001

Revision
00

Tree Constraints Plan
Yeomans Honda, Littlehampton Road, Ferring