



Rev	Amendments	By	Chkd	Date
A	PLANNING ISSUE	RW	SD	28/02/18

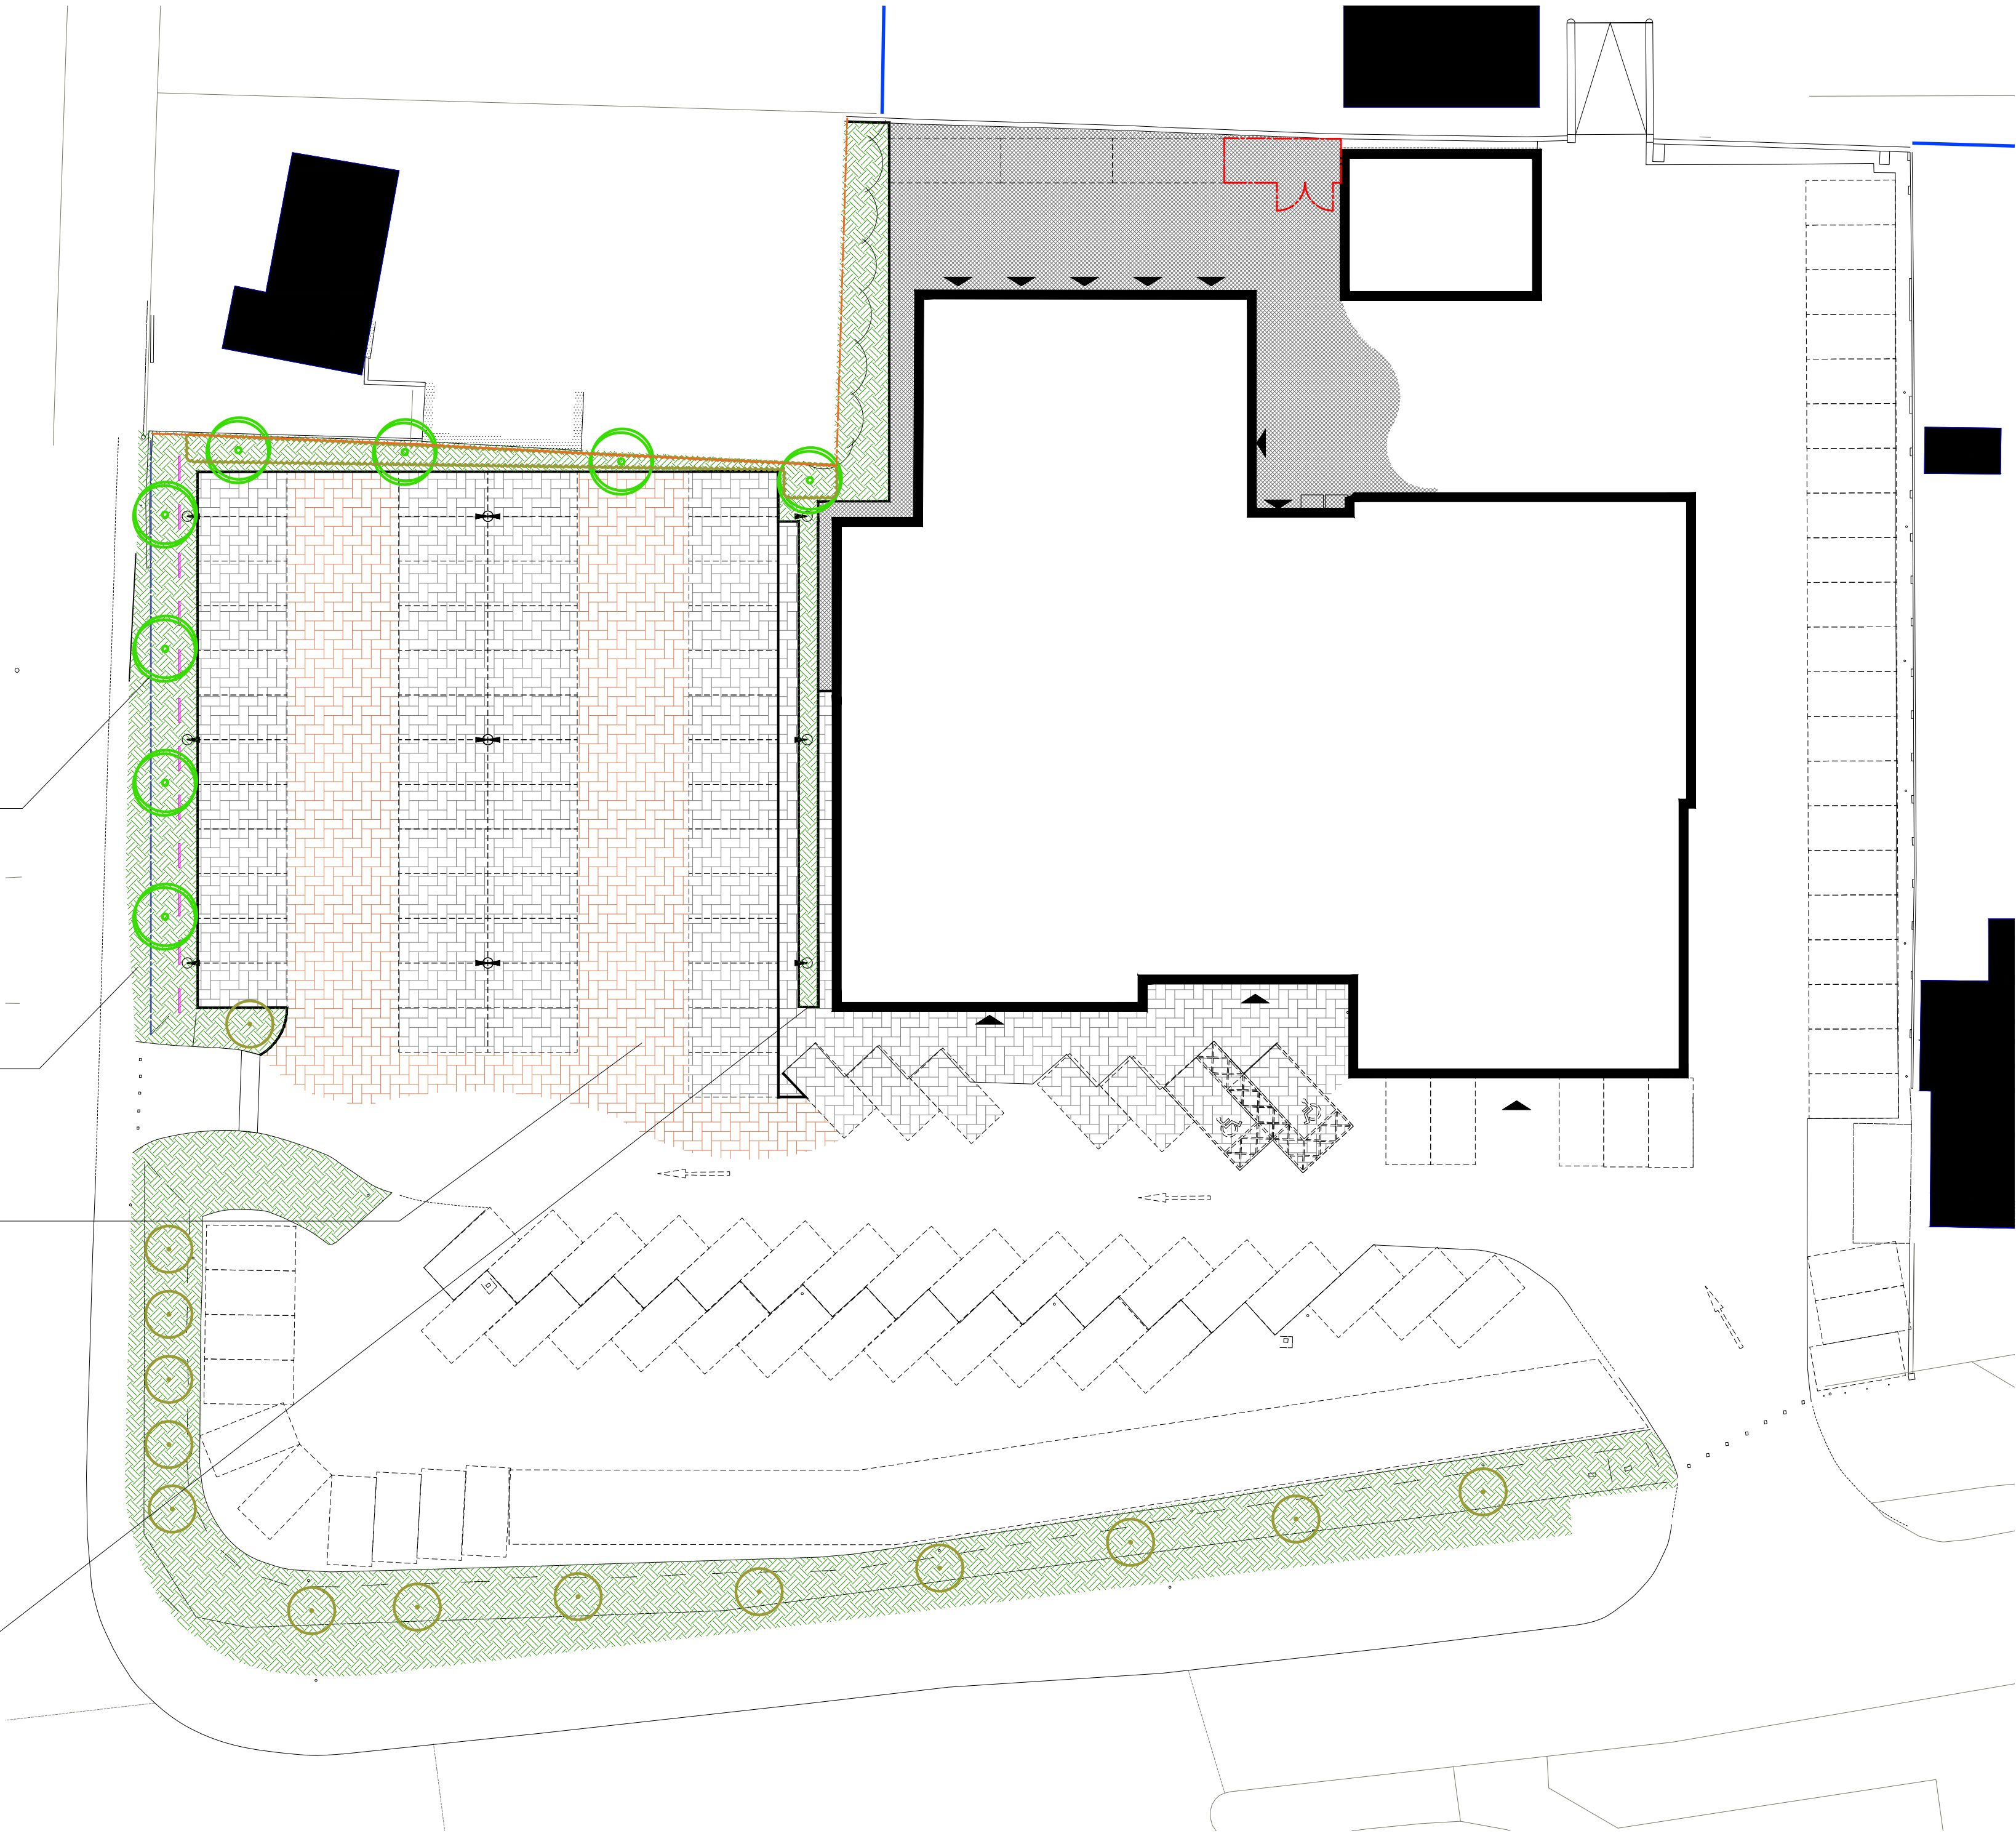

Key To Outline Landscape Strategy:

- Brick Paving (permeable type where noted in Sustainable Drainage Strategy)
Aisles: 'Red Brindle' blocks in herringbone pattern
Vehicle Bays: 'Charcoal' blocks in herringbone pattern
- Tarmacadam - levels and finished all to tie in to existing adjacent surfaces
- Grassed / low level planted verge areas: proposed flowering shrubs & herbaceous planting to match existing on site to A259 boundary
- Proposed Native boundary hedgerow planting (60-90cm height when planted)
- Existing boundary fencing retained / made good as necessary / new 1.8m c/b timber fence as noted
- New c/b treated timber 2m high fencing
- Proposed 'Rhino Security Hoops' Drive-Off protection, to match existing
- Proposed Diamond Knee-Rail Fence w/ Birds Mouth Top, 100x100 sw planed finish with galvanized straps - to match existing

- PROPOSED - NATIVE SEMI-MATURE TREES**
- 10 - 12 cm girth size; 3.0 - 3.5m height; Semi-Mature Nursery Stock;
 - trees to be long single staked.
 - Tree pit size: 2m x 2m x 1m - all backfilled with topsoil
 - Rootballed

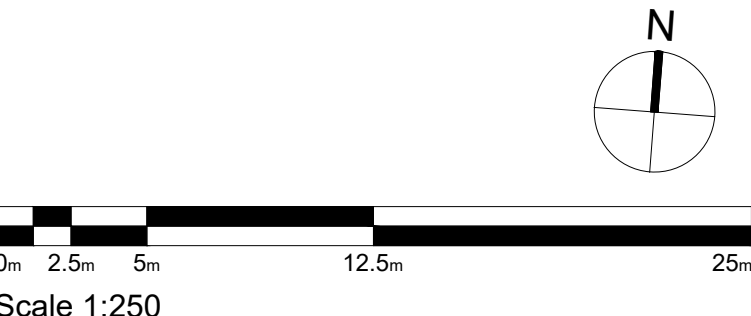

- NOTES:**
- Site information based on OS map data & Topographical survey from Yeomans ref. '1643'. Extent of Red Line still TBC.
 - All subject to Brand Approvals.
 - Assumes existing power/services sufficient for new building footprint.
 - Transporter/Vehicle Delivery all off site (Compound to North), as existing.
 - Waste/Recycling & Oil Delivery/Collection all as existing

hnw
architects

HNW Architects, 61 North Street, Chichester, West Sussex, PO19 1NB
Telephone: 01243 533300 E-mail: hnw@hnw.co.uk www.hnw.co.uk

Project
**YEOMANS LIMITED
WORTHING
HONDA / OFFICE / PEUGEOT**

Drawing Title

PROPOSED LANDSCAPE STRATEGY

Drawing Status	HNW Project No.
PLANNING	17036
Scale	Revision
A1 - 1:250	A
Drawn By	Checked By
RW	SD
Date	FEB 2018

Drawing Name
P960