


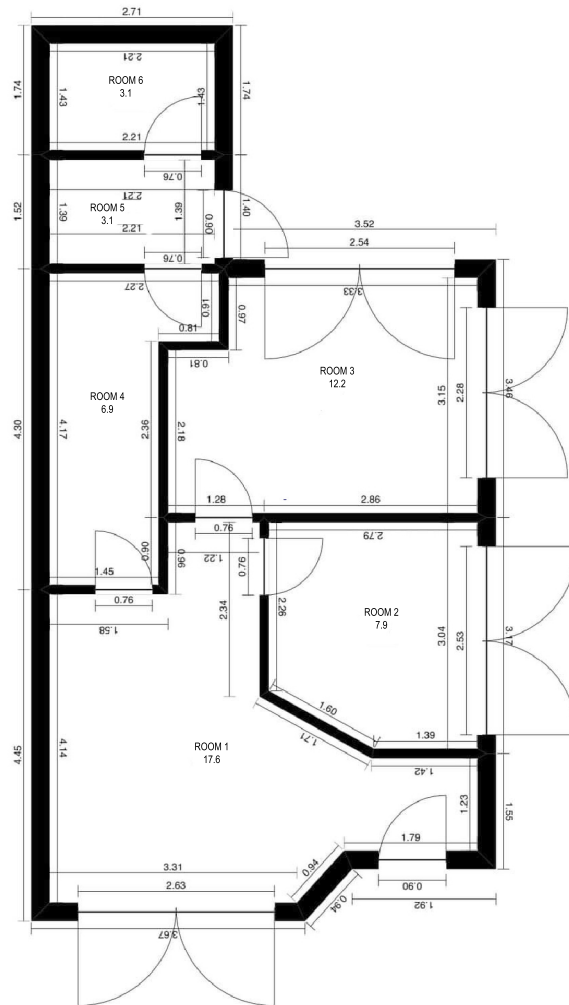

Existing Ground Floor Plan - 1:100



30 Ferring Street_Change of use application
 April 2019
 Existing Ground Floor Plan
 Drawing Number 30FS-003
 1:100 @ A4