


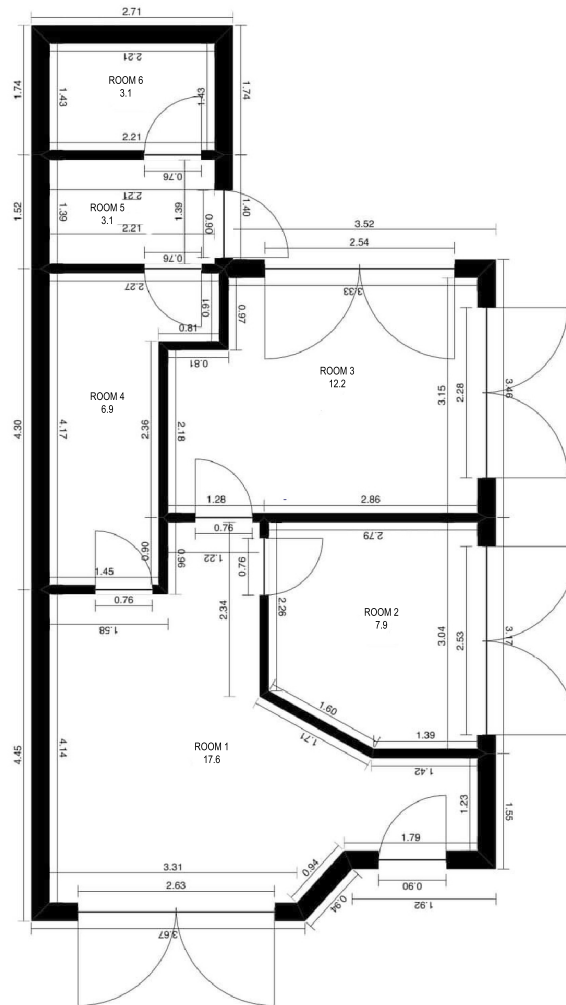

ROOM KEY

- ROOM 1: MAIN RECEPTION
- ROOM 2: OFFICE
- ROOM 3: SCANNING ROOM
- ROOM 4: CORRIDOR
- ROOM 5: KITCHEN
- ROOM 6: WC

Proposed Ground Floor Plan - 1:100



Note: There are no proposed internal or external changes to the building

30 Ferring Street_Change of use application
 April 2019
 Proposed Ground Floor Plan
 Drawing Number 30FS-004
 1:100 @ A4