

PLAN TM 106


EXISTING AND PROPOSED
FRONT (NORTH) ELEVATIONS

Main external materials:
walls: face brickwork to match existing
roof: plain tiles with bonnet hips to match existing



PROPOSED FRONT (NORTH) ELEVATION

Bar Scale (metres)

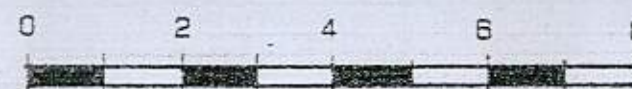

EXISTING FRONT (NORTH) ELEVATION