



PLAN TM 8
ROOF PLANS

EXISTING

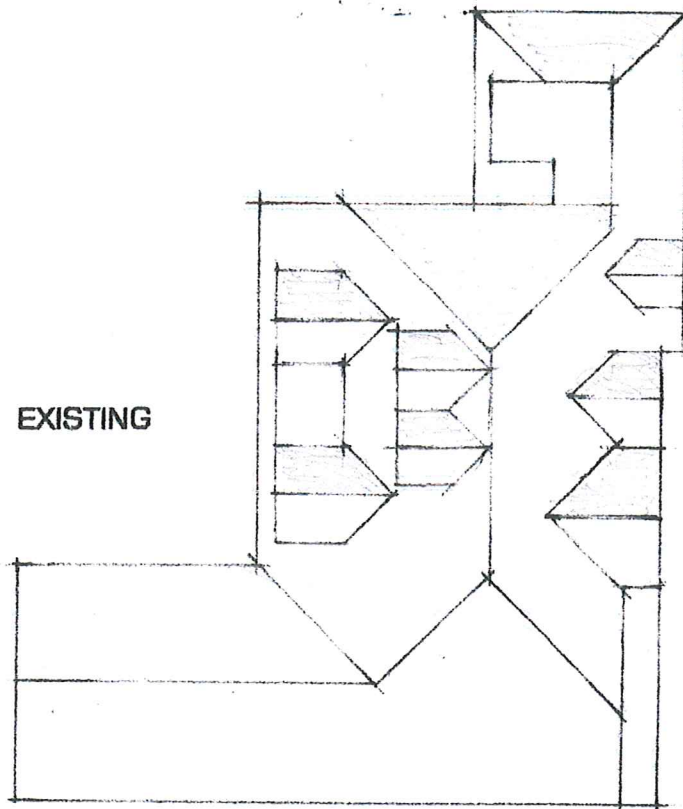

PROPOSED

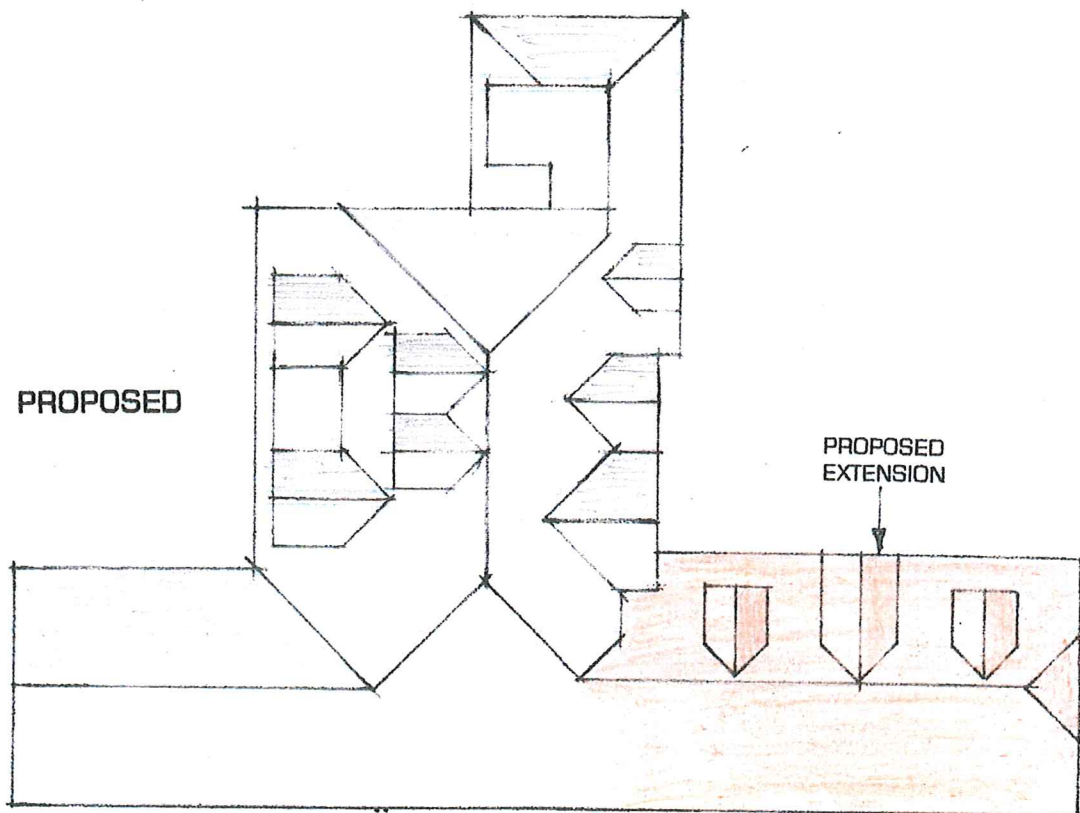

SCALE 1:200

Bar Scale (metres)

