


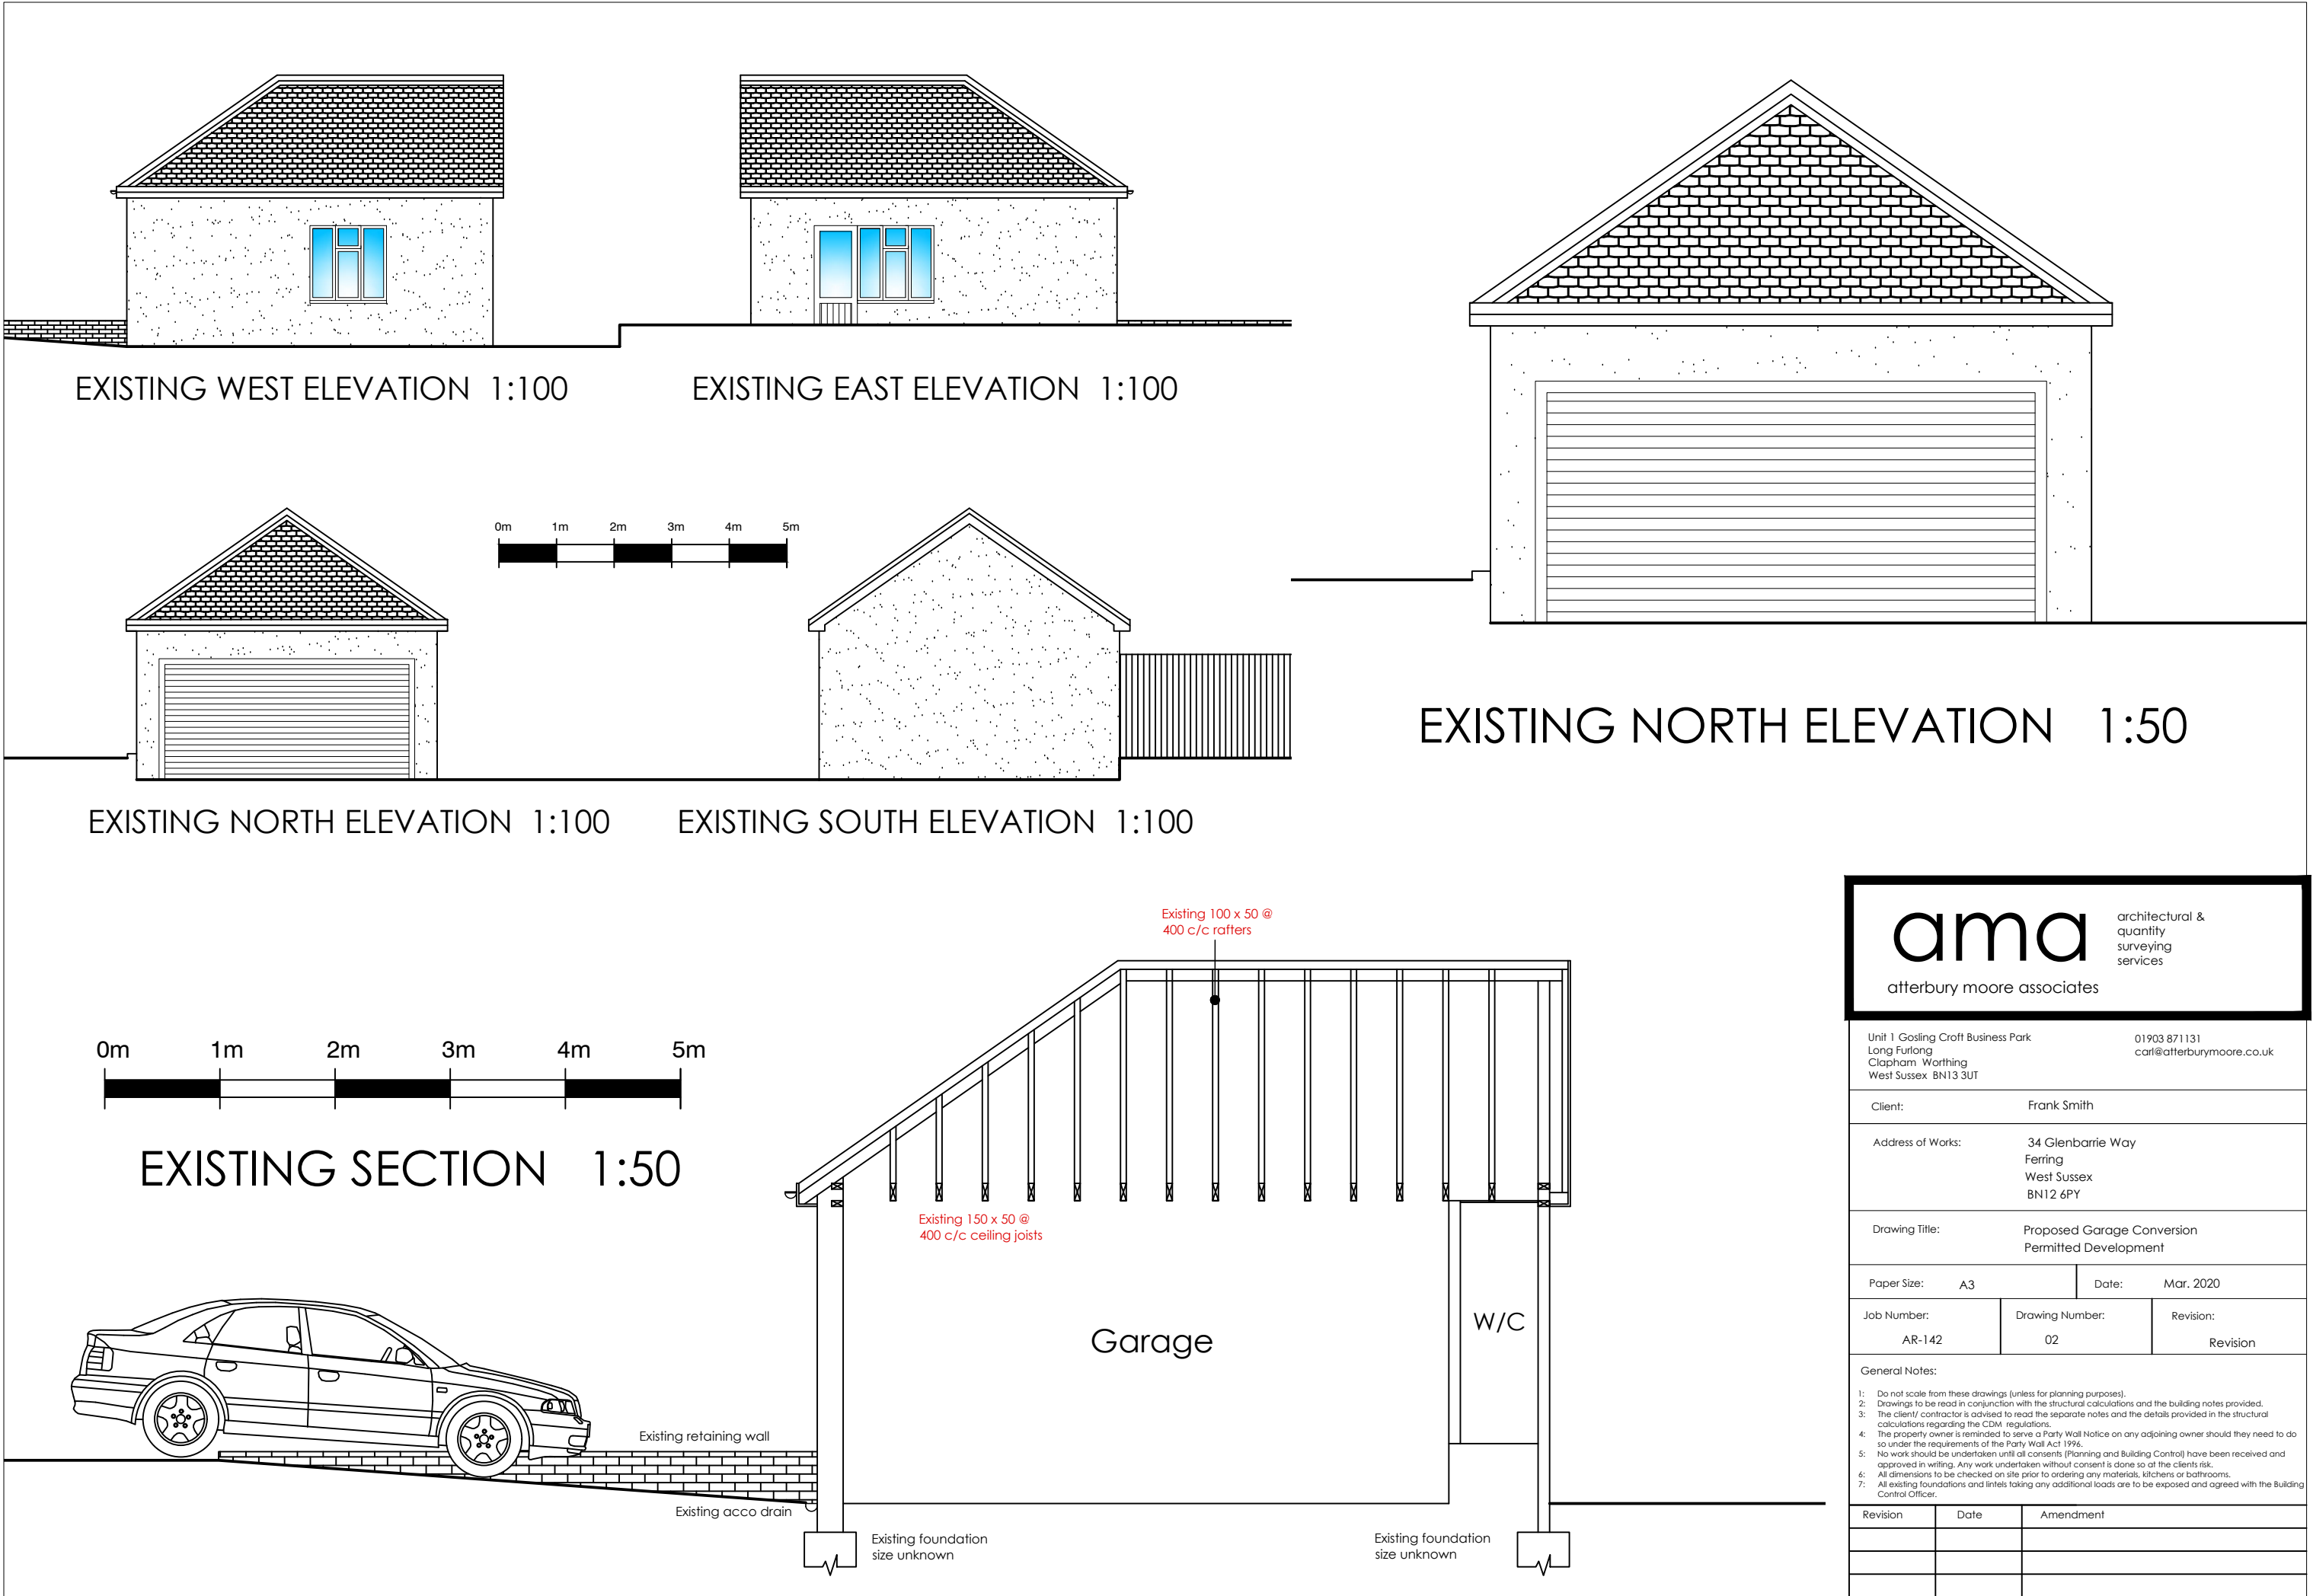

ama
afterbury moore associates

architectural &
quantity
surveying
services

Unit 1 Gosling Croft Business Park
Long Furlong
Clapham Worthing
West Sussex BN13 3UT

01903 871131
carl@afterburymoore.co.uk

Client:		Frank Smith
Address of Works:		34 Glenbarrie Way Ferring West Sussex BN12 6PY
Drawing Title:		Proposed Garage Conversion Permitted Development
Paper Size:	A3	Date: Mar. 2020
Job Number:	AR-142	Drawing Number: 02
		Revision: Revision

General Notes:

- Do not scale from these drawings (unless for planning purposes).
- Drawings to be read in conjunction with the structural calculations and the building notes provided.
- The client/ contractor is advised to read the separate notes and the details provided in the structural calculations regarding the CDM regulations.
- The property owner is reminded to serve a Party Wall Notice on any adjoining owner should they need to do so under the requirements of the Party Wall Act 1996.
- No work should be undertaken until all consents (Planning and Building Control) have been received and approved in writing. Any work undertaken without consent is done so at the clients risk.
- All dimensions to be checked on site prior to ordering any materials, kitchens or bathrooms.
- All existing foundations and inlets taking any additional loads are to be exposed and agreed with the Building Control Officer.

Revision	Date	Amendment