

Nicola Moore

From: Nicola Moore on behalf of Planning
Sent: 25 April 2019 14:27
To: Nicola Moore
Subject: FW: ProTAcot

Nicky Moore | Technical Support Assistant, Planning Department, Arun District Council | Location: First floor, Arun Civic Centre,
Maltravers Road, Littlehampton, BN17 5LF

Visit Arun's web site at www.arun.gov.uk



Save the environment - think before you print.

From: Tina Desisto [REDACTED]
Sent: 22 April 2019 08:56
To: Planning
Subject: ProTAcot

Ref- FG/44/19/CLP

FAO


Nicola Moore,

Here are the remaining items requested as stated on the letter dated, 12th April 2019


Item

1

Protacol, The Pantiles, 5,
Ferringham Lane, Ferring,
Worthing, BN12 5NE

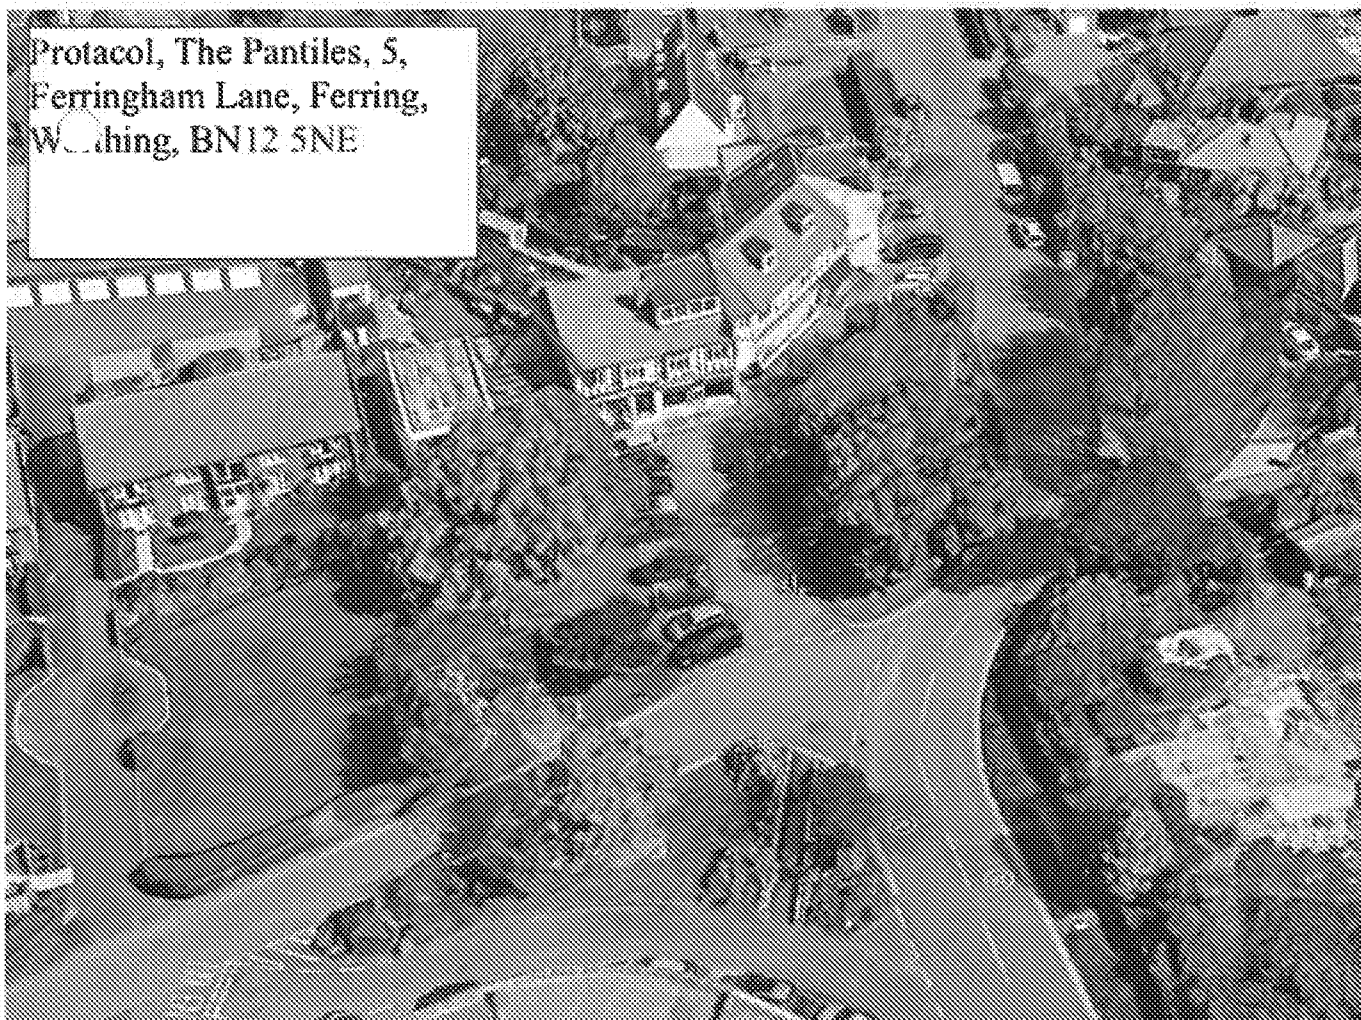

Protacol, The Pantiles, 5,
Ferringham Lane, Ferring,
Worthing, BN12 5NE

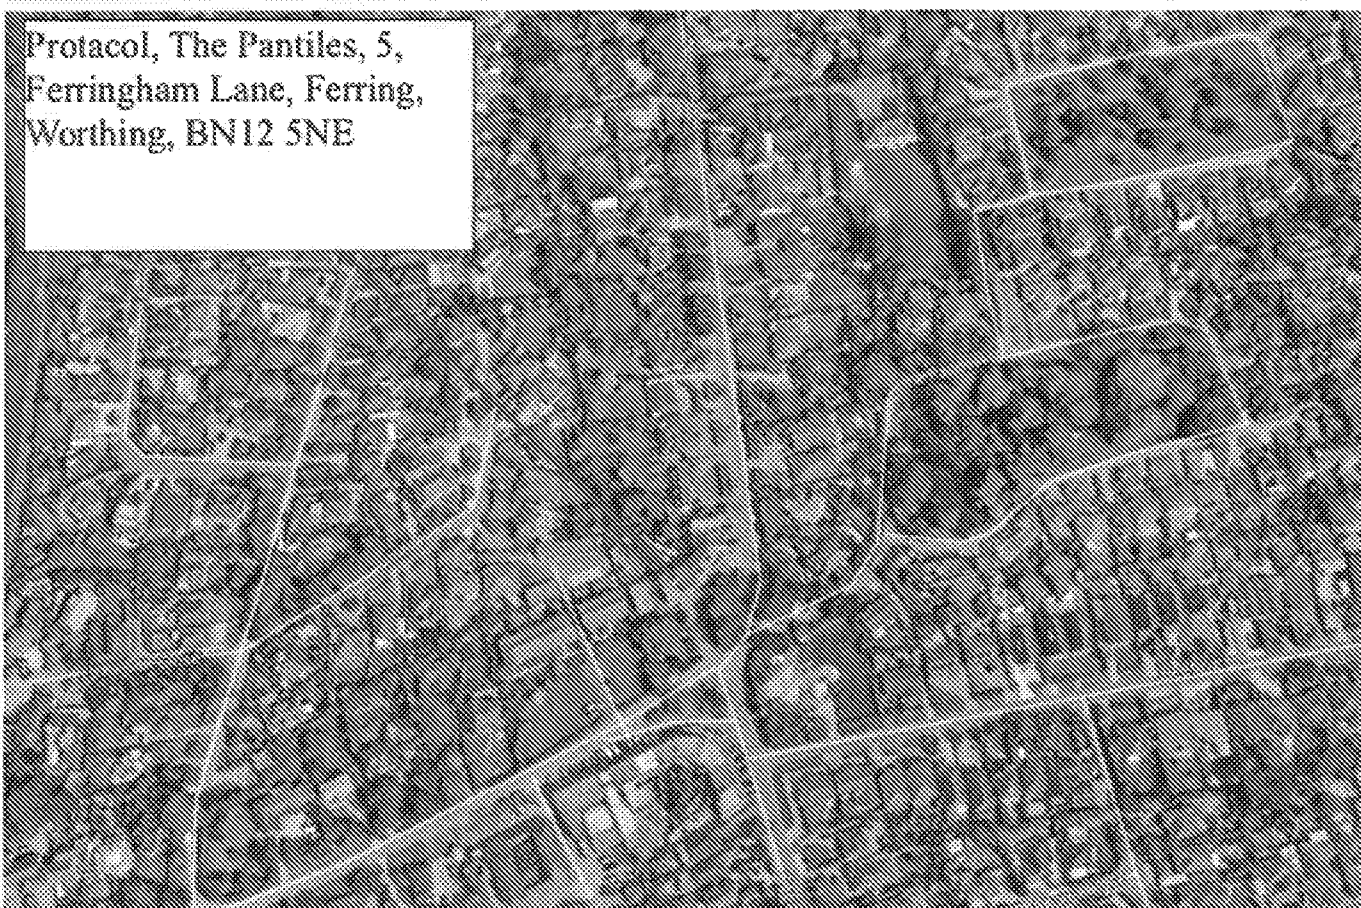


Item 2



Item 3

Product	Aluplast Casement
Size	1620 x 2180
Quantity	2
Design	Style 5
Viewed from	Viewed from outside
Frame	60mm Outer Frame OF
Colour	Grey on White
Cill colour	Grey on White
Bead type	Aluplast Bead Black
Cill	150mm Cill Aluplast
Drainage	Concealed/Base
Reinforcing ru	Fully Reinforced
Reinforcing ty	Steel Reinforcing

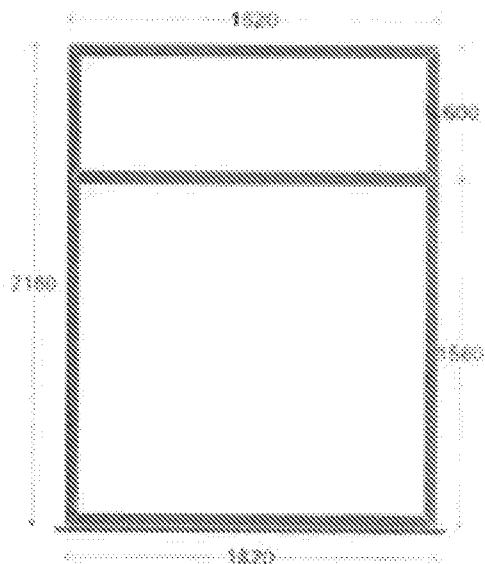


Component	Description	1	2	Qty	Len	End Preps	* Denotes Not Reverse
Hor. Frame	OP60L 60mm Outerframe G	☐	☐	4	1625	\ - / *	
Ver. Frame	OP60L 60mm Outerframe G	☐	☐	4	2185	\ - / *	
Hor. Structural (T/	TM70L 70mm T Section Gr	☐	☐	2	1645	< - > *	
Hor. Cill	HS150 150mm Cill Aluplast	☐	☐	2	1720	-	

Description		Qty	Len	Units		
F05-05-0631 End Caps For 0991 Cill		2				
Location	Description	Qty	Which	Material		
A1	4/20/4 Clear Float Planitherm Total Plus Argon;_Black Swiss Spacer	2	1530	S35		
A6	6/16/6 Clear Tough Planitherm Total Plus Argon;_Black Swiss Spacer	2	1530	1495		

Aluplast Casement

Product	Aluplast Casement
Size	1220 x 2190
Quantity	2
Design	Style 5
Viewed from	Viewed from outside
Frame	60mm Outer Frame OF
Colour	Grey on White
Cill colour	Grey on White
Bead type	Aluplast Bead Black
Cill	150mm Cill Aluplast
Drainage	Concealed/Base
Reinforcing ru	Fully Reinforced
Reinforcing ty	Steel Reinforcing

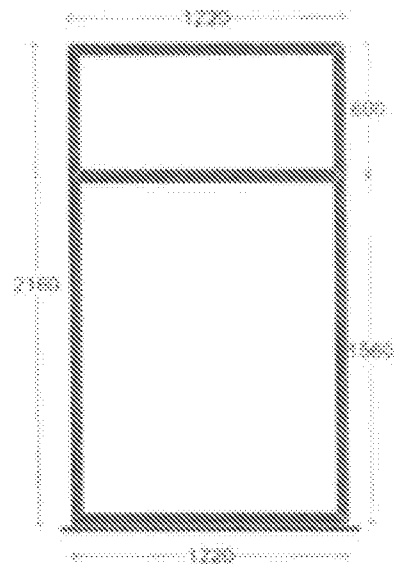


Component	Description	1	2	Qty	Len	End Preps	* Demos For Reference
Hor. Frame	OF60L 60mm Outerframe G	☐	☐	4	1225	\ - / *	
Ver. Frame	OF60L 60mm Outerframe G	☐	☐	4	2165	\ - / *	
Hor. Structural (T)	TM70L 70mm T Section Gr	☐	☐	2	1245	< - > *	
Hor. Cill	HS150 150mm Cill Aluplast	☐	☐	2	1320	-	
Description		Qty		Len		Units	
F00-88-9631 End Caps For 6951 Cill		2					
Location	Description	Qty		Width		Height	
A1	4/20/4 Clear Float Planitherm Total Plus Argon, Black Swiss Spacer	2		1130		535	
A6	4/70/4 Clear Tough Planitherm Total Plus Argon, Black Swiss Spacer	2		1130		1495	

1

1


Blank

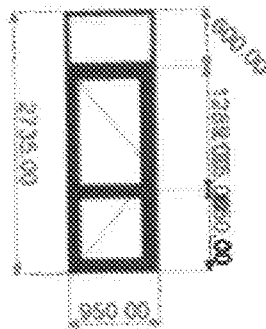

950 mm x 2,735 mm

Colour(s)

RAL 7016/52 - Anthracite grey/50%

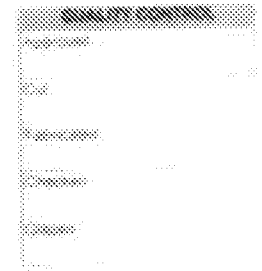

Extrusions		End Prep		Qty	Length	St
SH010	Header Bar	90 OT	90 OT	1	950 mm	mm
SH011	Cover Plate For SH010	90 OT	90 OT	1	649 mm	mm
SH013	Back Plate	90 OT	90 OT	1	950 mm	mm
SH013	Back Plate	90 OT	90 OT	2	2,735 mm	mm
SH037	Door Bottom Rail	90 OT	90 OT	1	950.5 mm	mm
SH033	14mm Midrail	90 OT	90 OT	1	950.5 mm	mm
SH036	New Arch Finger Trap Frame Part	90 OT	90 OT	1	2,087 mm	mm
SH038	Arch Finger Trap Door Hinge Side	90 OT	90 OT	1	2,087 mm	mm
SH039	Door Side - weather seal type 65mm	90 OT	90 OT	1	2,087 mm	mm
SH120	Door Top Rail	90 OT	90 OT	1	950.5 mm	mm
SH212	D/G Mullion	90 OT	90 OT	2	2,735 mm	mm
SH218	D/G Head & Cill	90 OT	90 OT	1	950 mm	mm
SH281	D/G Head & Cill Bead	90 OT	90 OT	1	950 mm	mm
SH270	D/G Infill	90 OT	90 OT	1	2,087 mm	mm
SH271	D/G Infill	90 OT	90 OT	1	2,087 mm	mm
SH410	Threshold	90 OT	90 OT	1	950 mm	mm
SH500	Header Bar Adaptor	90 OT	90 OT	1	950 mm	mm
SH810	D/G Door Bead	90 OT	90 OT	2	936 mm	mm
SH810	D/G Door Bead	90 OT	90 OT	4	950.5 mm	mm
SH810	D/G Door Bead	90 OT	90 OT	1	950 mm	mm

SCW - Shopfront

Fabrication Summary

SH810	DVG Door Bead	90 OT	90 OT	2	L	1,103 mm
VG12	Rebate For VG 10	90 OT	90 OT	2	L	636 mm
VG12	Rebate For VG 10	90 OT	90 OT	2	L	1,103 mm
Extrusions Extras				Total		
SH037	150mm Cill	90 OT	90 OT	1		1060 mm
Glazing		Glass Thickness		Qty	Width	Height
24MM GLAZING	24mm Glazing	24 mm		1	650 mm	515 mm
24MM GLAZING	24mm Glazing	24 mm		1	674.5 mm	666 mm
24MM GLAZING	24mm Glazing	24 mm		1	674.5 mm	1,133 mm
Components				Qty	Unit	
ACDR050	Stainless Steel Screw DIN 7981 4.8 x 32			8	Each	
ACIM017WP	Door Stop (White)			1	Each	
ACMX00162	Pad Handle Fixing Allthread			2	Each	
ACMX00522WP	223mm Pad Handle (White)			2	Each	
ACSH010	Chest SH020 & SH120			2	Each	
ACSH011	Chest SH020 & SH027			2	Each	
ACSH023	Chest SH022 for frames			2	Each	
ACSH034	Brush fitting under doors SH			2	Each	
ACSH036	DOOR CLOSER BRACKET			2	Each	
ACSH037	Brush Pile for Door head - 5mm			6	Each	
ACSH038N	Brush Pile for SH020 Door Side			8	Each	
ACSH418	Cover Plate 85mm Pivot Centre (PAINTED)			1	Each	
ACSH423B	Door Closer End Load 751 - 950mm 90 deg. Hold			1	Each	
ACSH440B	M5 2200 Hook Bolt & Faceplate			1	Each	
ACSH442A	Euro cylinder 30/30 (Full)			1	Each	
ACSH456	Closer Support Bracket			1	Each	
ACVG131B	Gasket - E Gasket 4mm			8	Each	
ACVG34	Gasket - Wedge Gasket 5mm			8	Each	
CFC153NFZ	Bracket for door head			1	Each	



Email



Save

Colour will be gray to replace like for like.

Item 4

No other works at all will be done other than works stated in quote. (window replacement only)

Item 5

I confirm that I accept the amended description.

Lawful development certificate for the proposed replacement windows and doors.

Kind regards

Tina Desisto

