



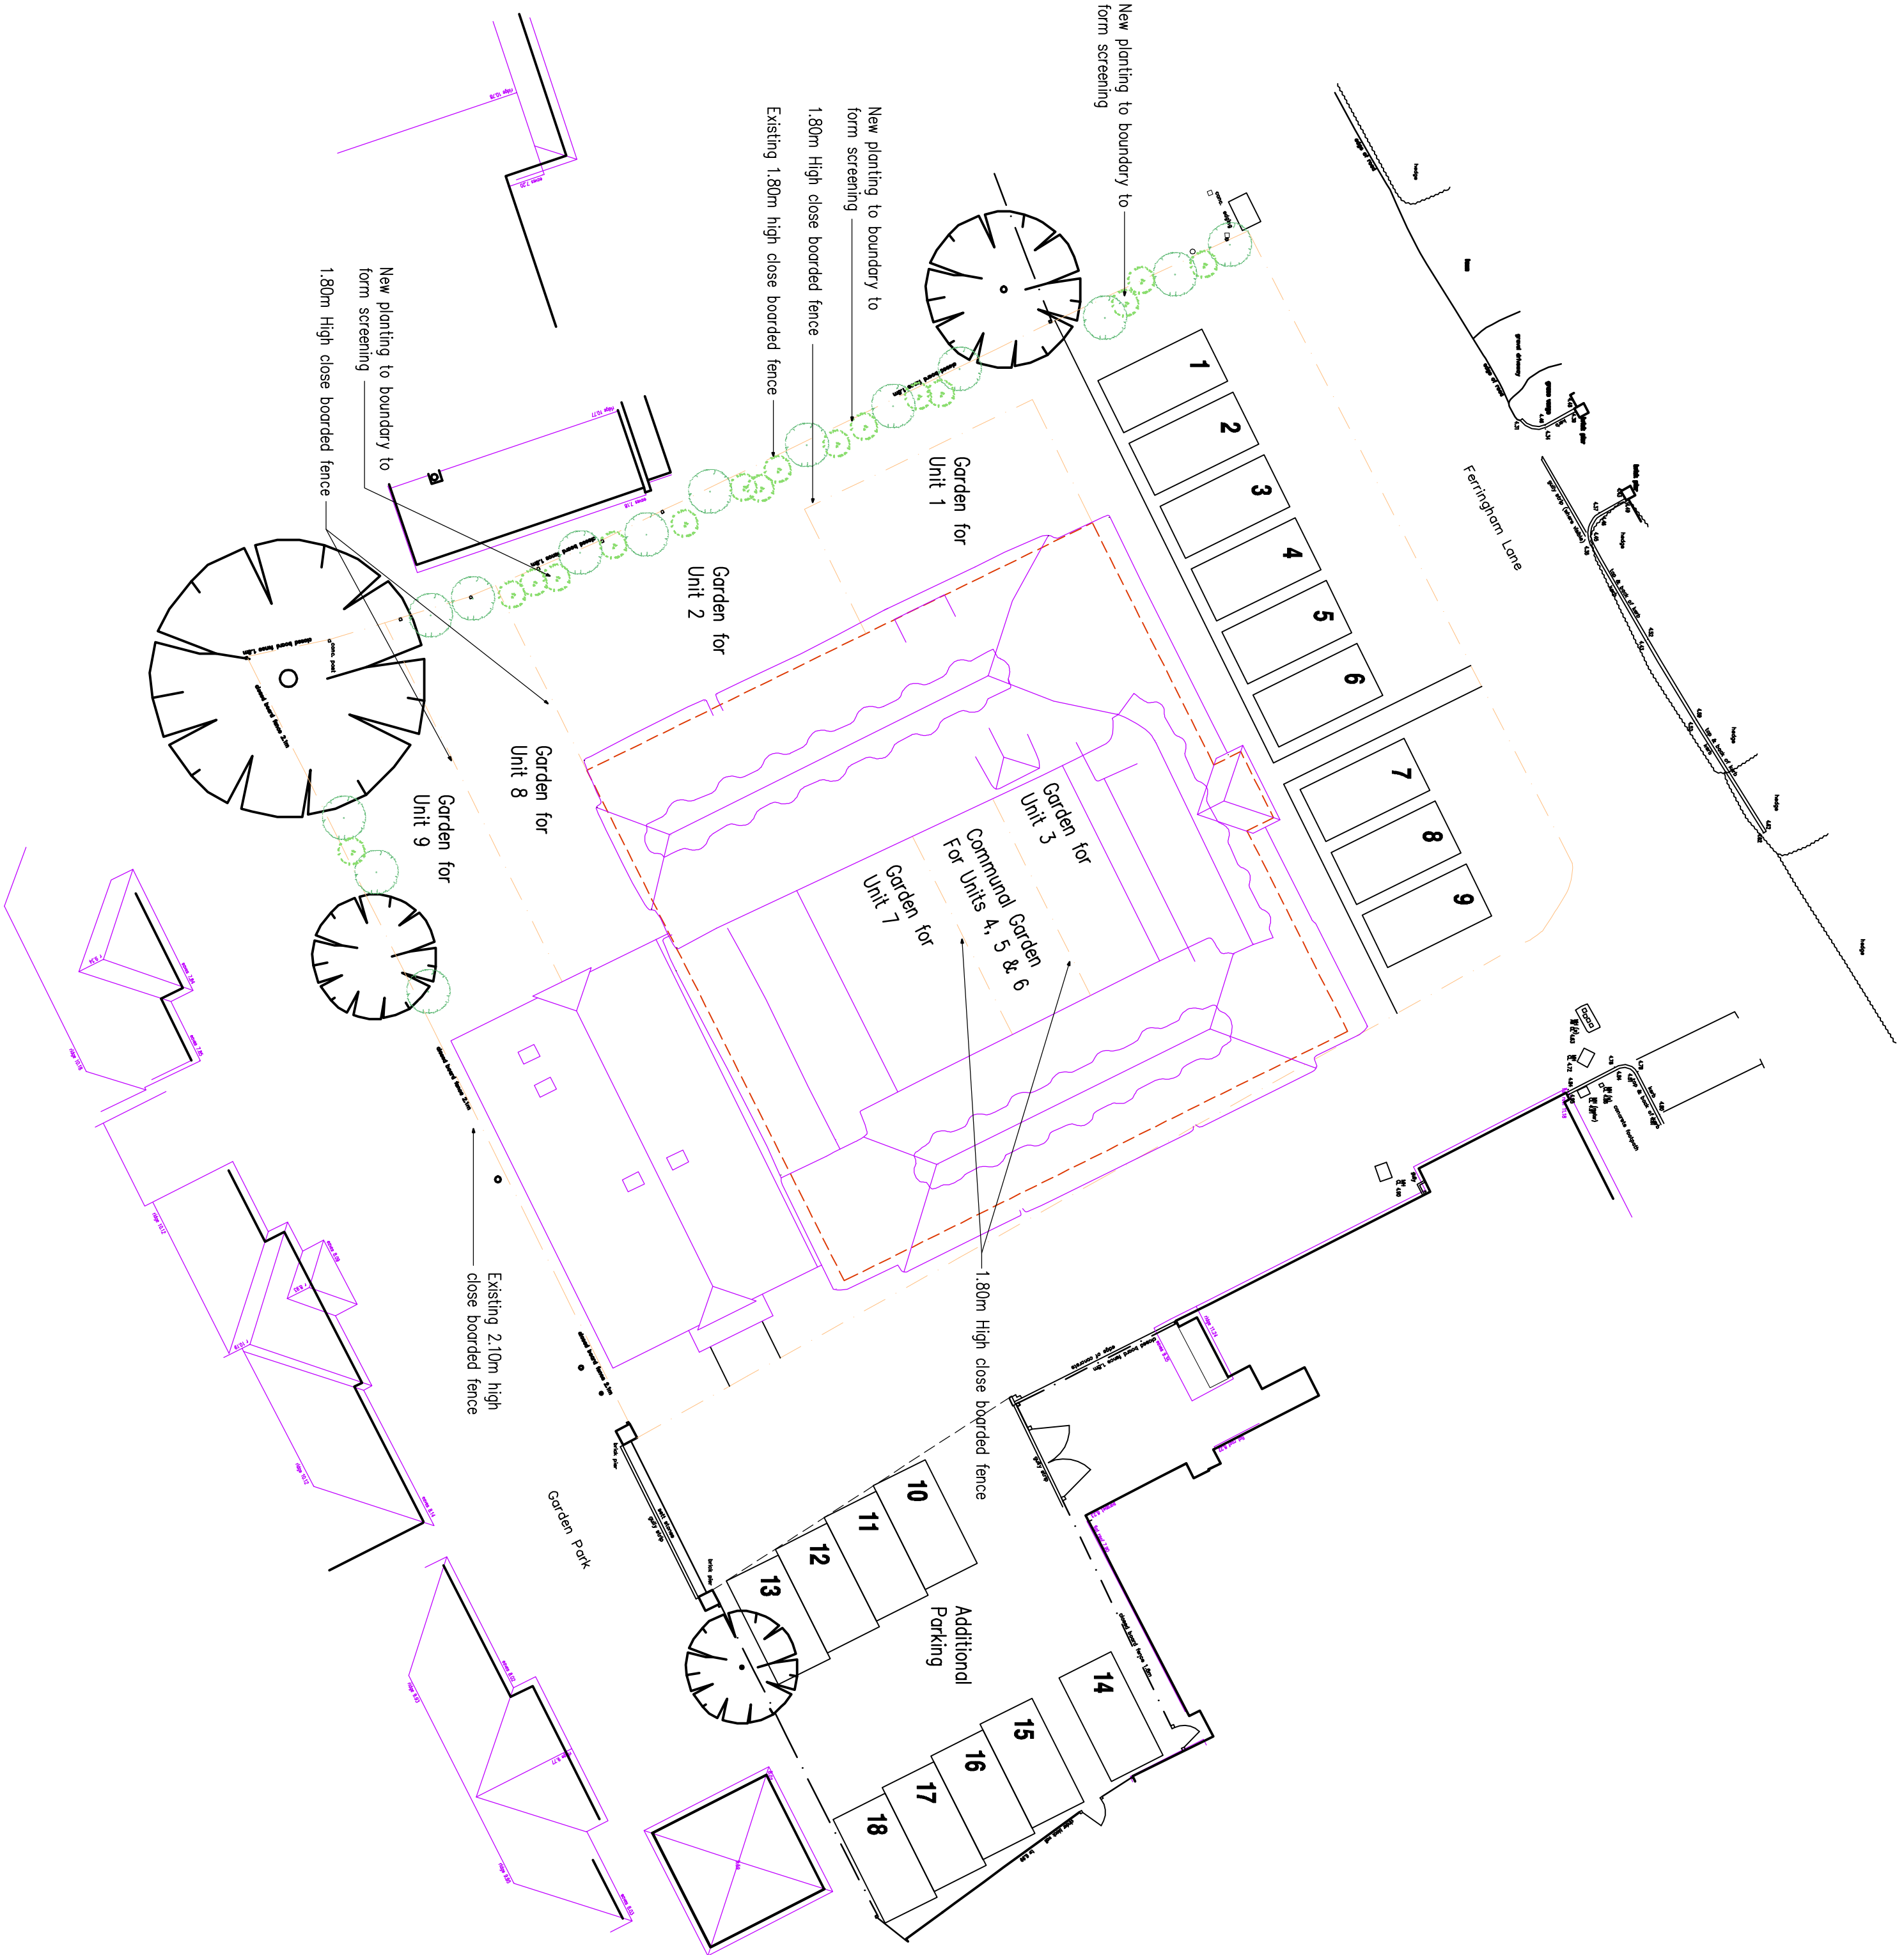




Proposed Landscaping Plan

1:200

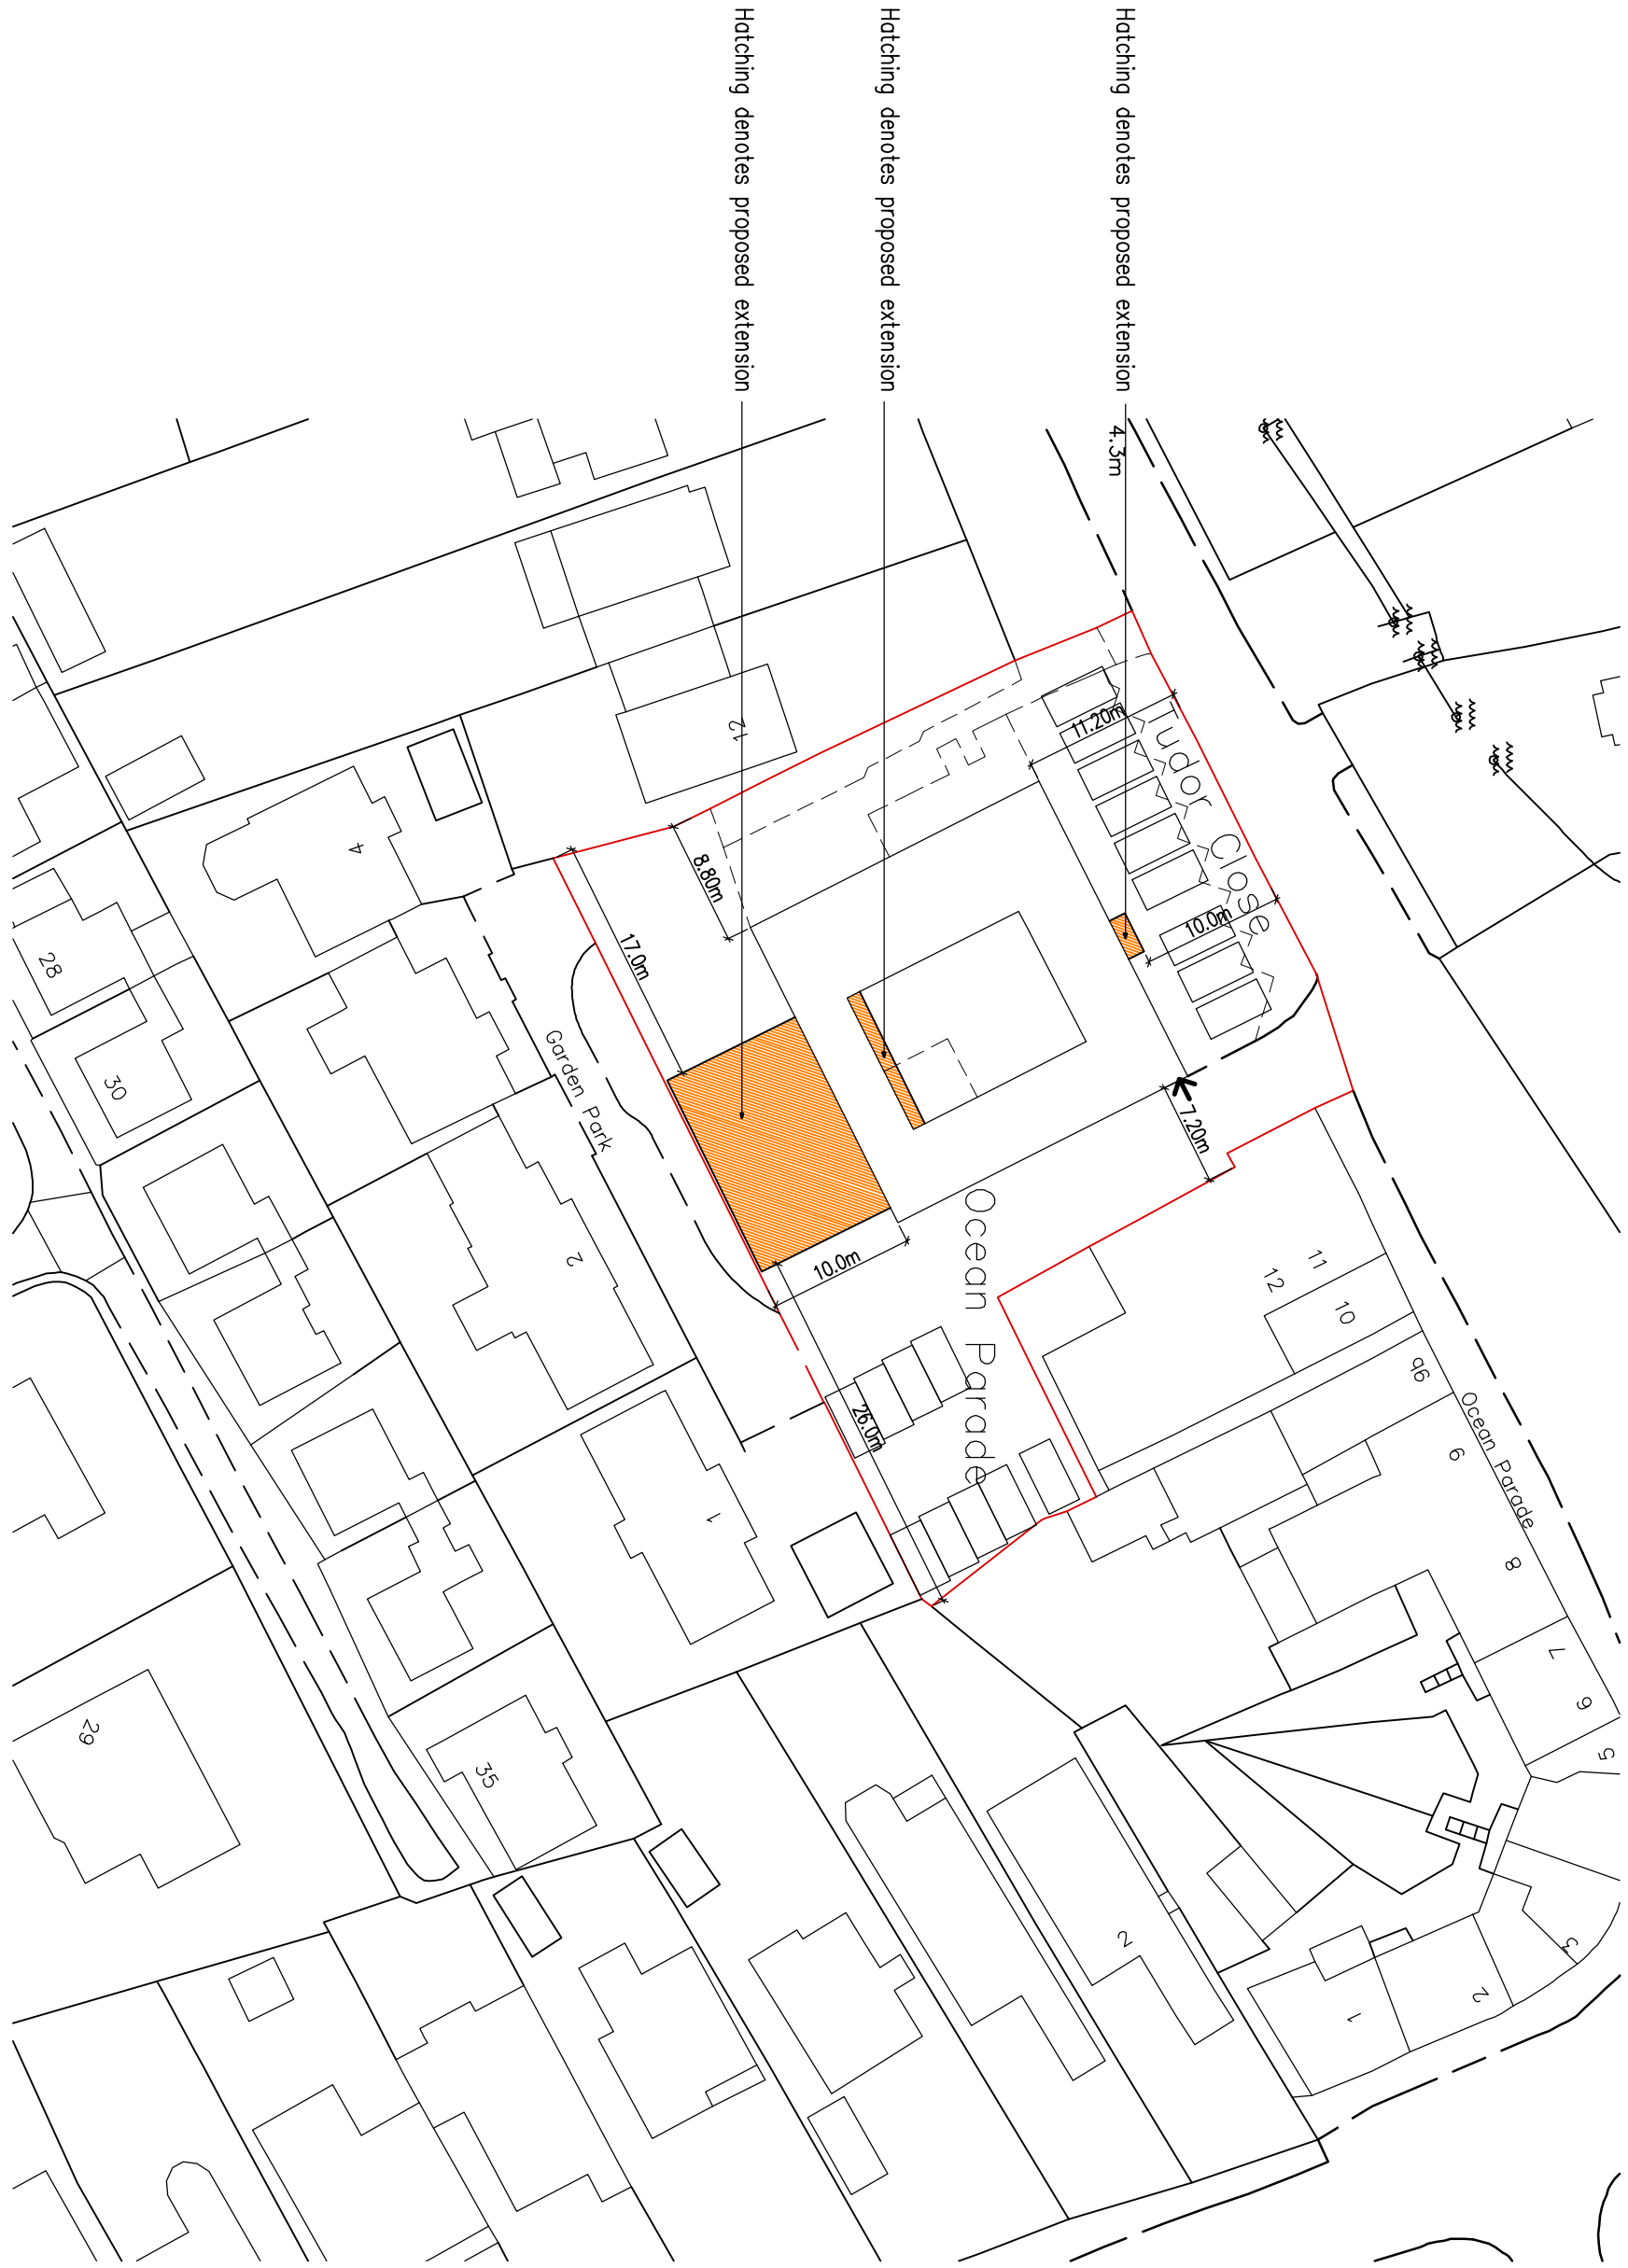

Proposed Block Plan

1:500

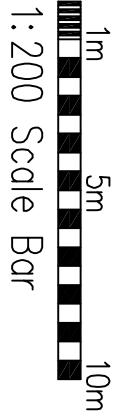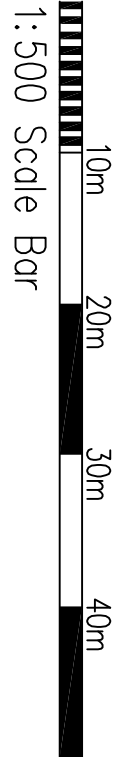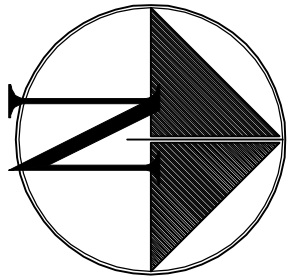

C: April 2020, Revised to consultants comments
B: March 2020, Revised to consultants comments
A: Jan 2020, Revised to consultants comments

Project:
Proposed Conversion of:
The Tudor Rose
Ferringham Lane
Ferring

Drawing Title:
Landscape Plan
Block Plan
As Proposed

Client:

Copyright of:
Olive Voller Associates
Chartered Building Surveyors
Garden Cottage
Farm Lane
Ditchling
BN6 8UN
Tel: 01444 871010
Fax: 01444 870099
Web: www.olivevoller.com



Scale:
1:200, 1:500 @ A1

Date:
Nov 2019

Drawn:
deryl

Dwg. No. 3932-C4

Rev'n
C