


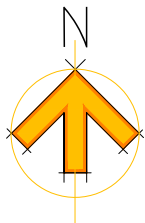

Ordnance Survey (c) Crown Copyright 2022. All rights reserved. Licence number 100022432


LOCATION PLAN

0m 25m 50.0m
1:1250





BLOCK PLAN

0m 5.0m 12.5m 25.0m
1:500

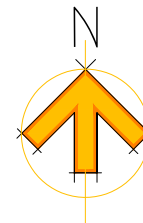

KEY:

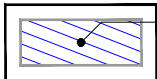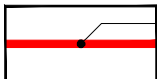-  Solid Hatch represents existing ground floor footprint.
-  Broken Hatch represents outline of additional storey to be added under Class AA.
-  Outline of application site (residential curtilage)