


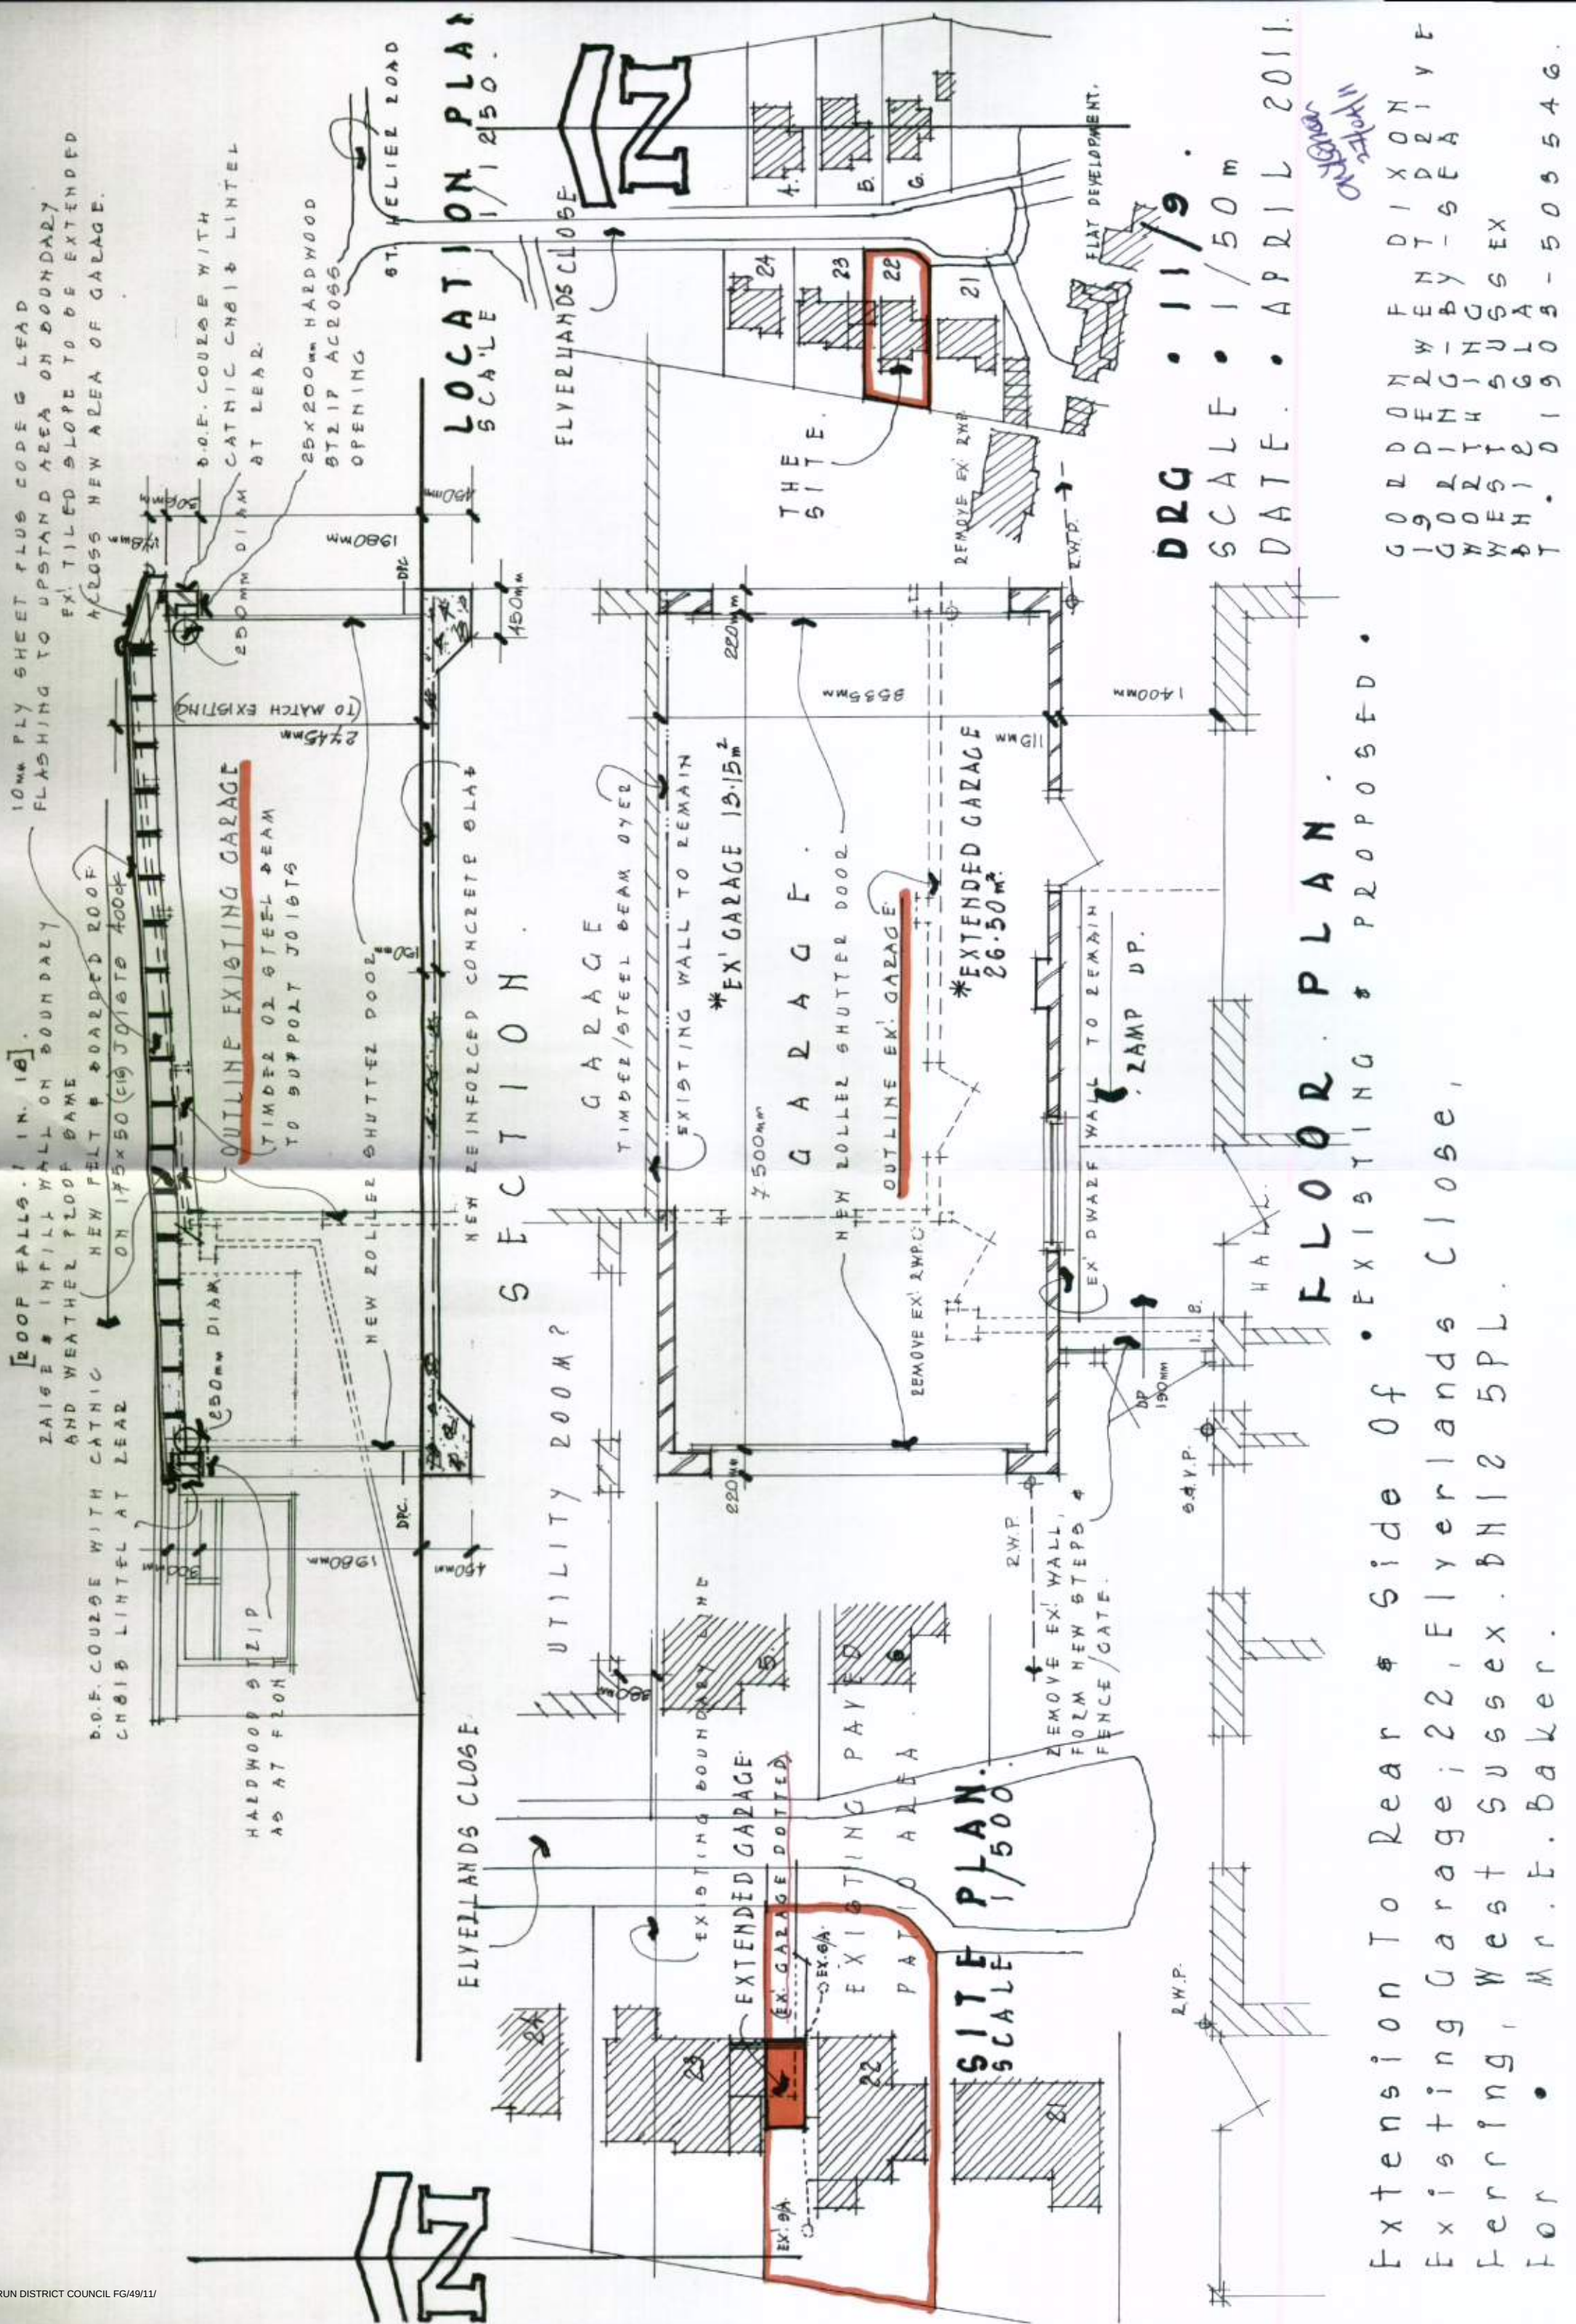

Extension To Rear & Side Of • Existing
Existing Garage; 22, Flyerlands Close,
Ferring, West Sussex. BH12 5PL.
For • Mr. E. Baker.