


NEW C/BOARDED GATE & FENCE

CONCRETE INTERLOCKING
TILES TO MATCH EXISTING

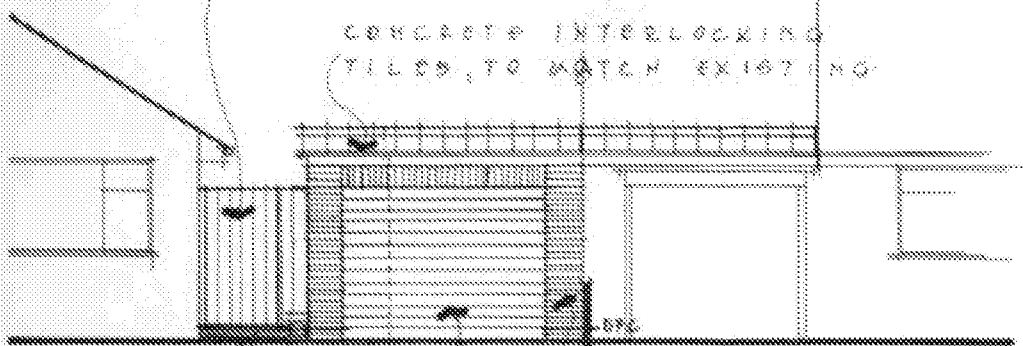

FRONT


FACE BRICKWORK TO MATCH EXISTING

EX LAMP TO
REMAIN

NEW ROLLER SHUTTER GARAGE DOOR

BY SPECIALIST MANUFACTURER, WHITE FINISH

3 LAYER FELT & CHIPPING FINISH TO
REAR ROOF SLOPE


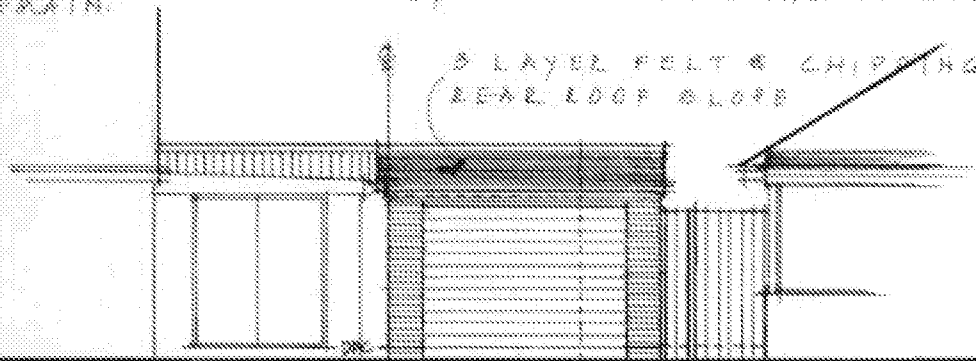


REAR

NEW FASCIA IN
WHITE PVC

NEW WINDOW & DOOR
WHITE PVC

CODE 6 LEAD UPSTAND
& FLASHING

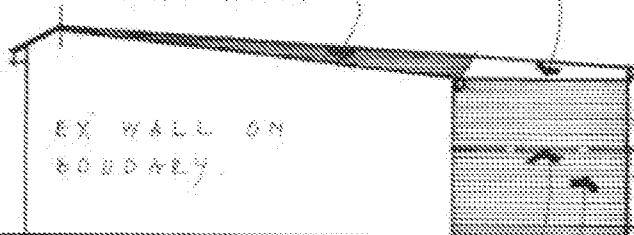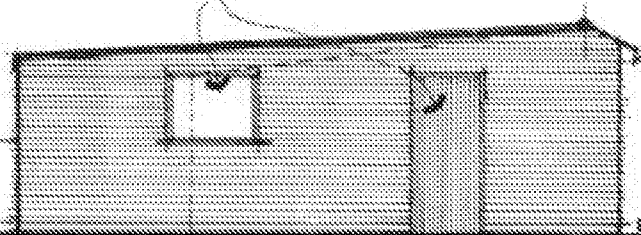

EX WALL ON
BOUNDARY

LINE OF EX FENCE

NEW BRICK WALL

SIDE

PROPOSED ELEVATIONS

SCALE • 1/100.m

DATE • APRIL 2011

Extension To Rear & Side Of
Existing Garage; 22, Flyerlands Cl,
Ferring, West Sussex BN12 5PL
for • Mr. F. Baker.

GORDON F. DIXON. DRG

• 11/9/11.