



notes
Do not scale directly from drawing, all measurements are to be taken from site prior to the commencement of works.
three | eleven design (trading name of 3aeven design Ltd) reserves the right to all drawings produced, please see company Terms & Conditions for further details

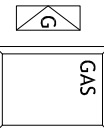

GAS METERS

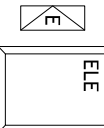

ELECTRICAL METERS



BOILER



CONSUMER UNIT



MEGAFLOW UNIT



RADIATOR



DIRECTION OF ROOF FALL



INSPECTION CHAMBER



SOIL VENTILATION STACK



STUB STACK



RAINWATER PIPE



GULLY



WATER FEED/OR TAPS

SMOKE DETECTOR

HEAT DETECTOR

TOUGHENED SAFETY GLASS

15L/S MECHANICAL VENTILATION

30L/S MECHANICAL VENTILATION

60L/S MECHANICAL VENTILATION

KITCHEN VENTILATION FLUE

BATHROOM VENTILATION FLUE

UTILITY ROOM VENTILATION FLUE

BOILER VENTON FLUE

TUMBLE DRYER VENTILATION

PENDANT LIGHT FITTING

WALL MOUNTED LIGHT FITTING

SPOT / DOWN LIGHT FITTING

UP LIGHT FITTING

FIRE ALARM PANEL

FIRE ALARM BELL

ELECTRICAL SOCKET

ELECTRICAL DOUBLE SOCKET

SPECIAL GRADE SOCKET

SOCKET SWITCH

TWO WAY SOCKET SWITCH

CABLE / TV / DIGITAL SOCKET

date	revision	description

project:
28 FERRING LANE, FERRING, W. SUSSEX
PROPOSED INTERNAL ALT. & GLAZING ALT

client:
DAVID & ANGELA SEARLE

three|eleven

DESIGN

01273 688 744
info@3eleven.co.uk
www.3eleven.co.uk

Unit 1
100 North Road
Brighton
BN1 1YE

title:

PROPOSED FRONT AND REAR ELEVATION

project no:	drawing no:	revision:
414FR29	414FR29/09	/

date:	scale:	drawn:
16/MAR/17	1:50 @ A1	RJB & DJC

drawing status:

PLANNING

PROPOSED FRONT (S) 1:50 @ A1

PROPOSED REAR ELEVATION (N) 1:50 @ A1 - IDEA 1

ARUN DISTRICT COUNCIL, FIG16137164