

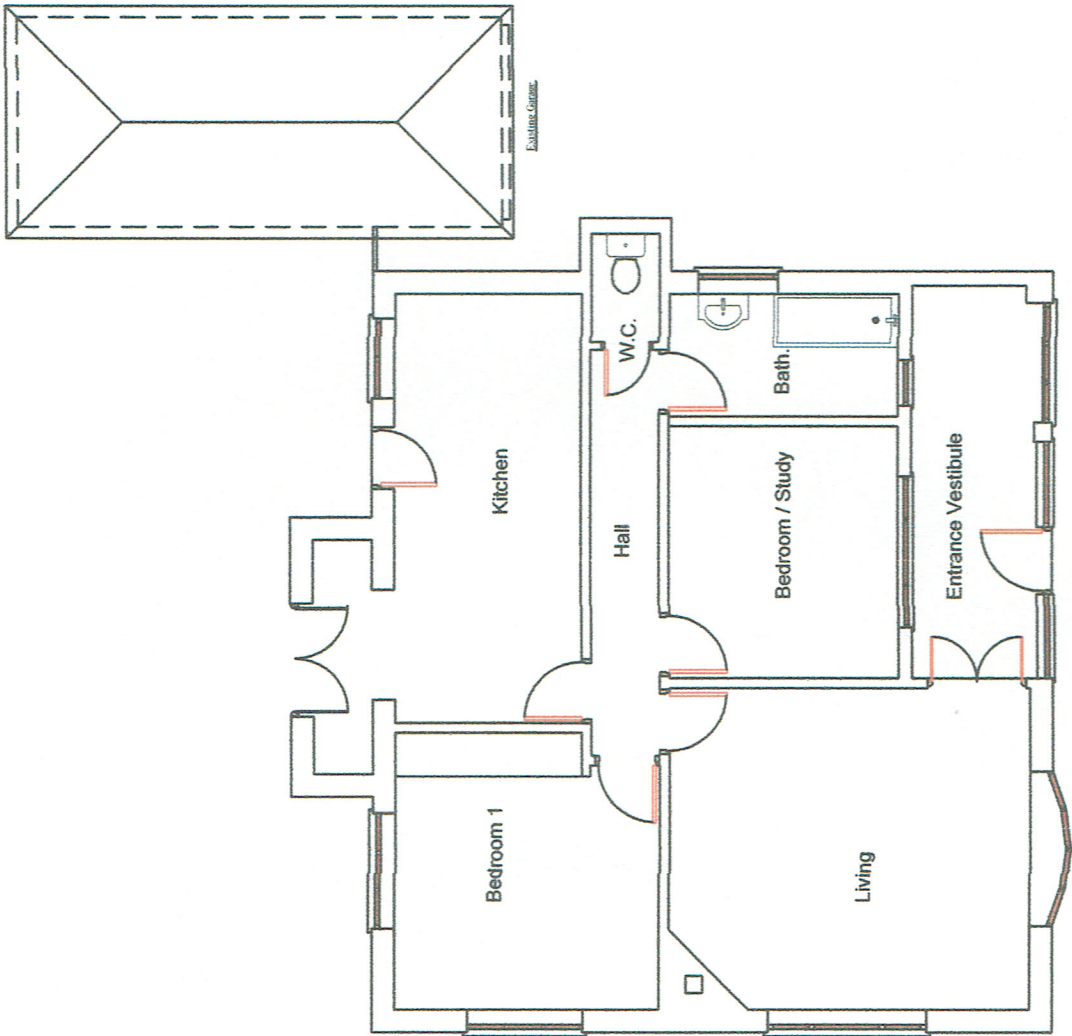



Proposed Loft Extension 20, Little Paddocks Ferring BN12 5NJ

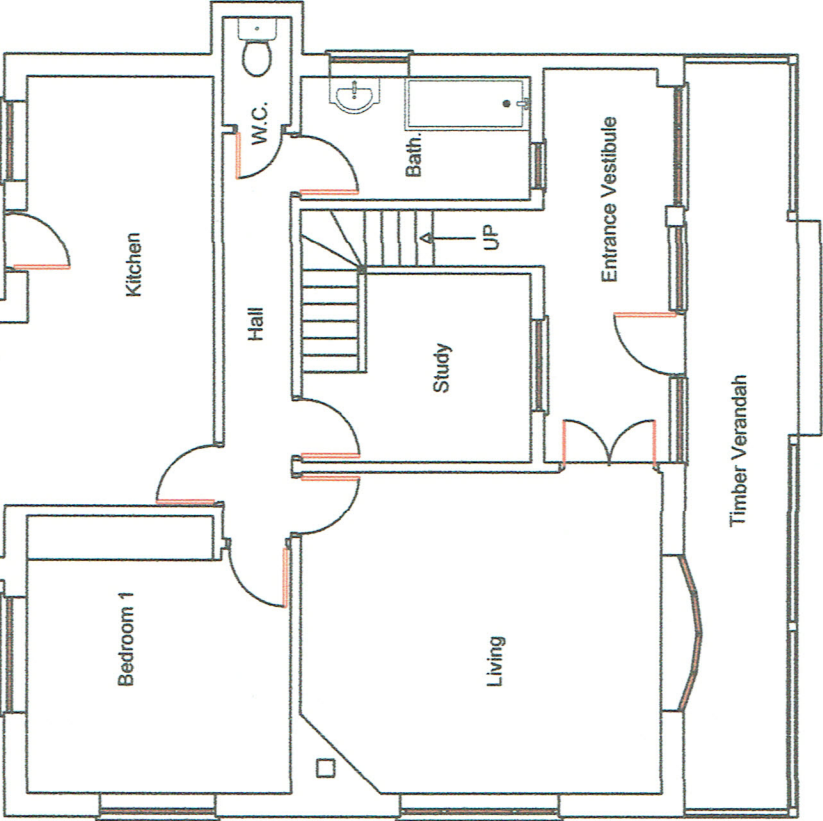

Existing Floor Plan

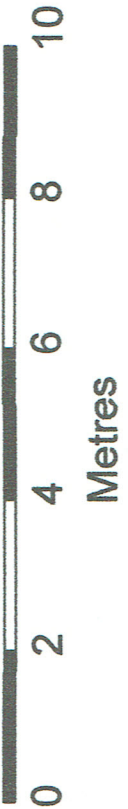

Proposed Ground Floor Plan

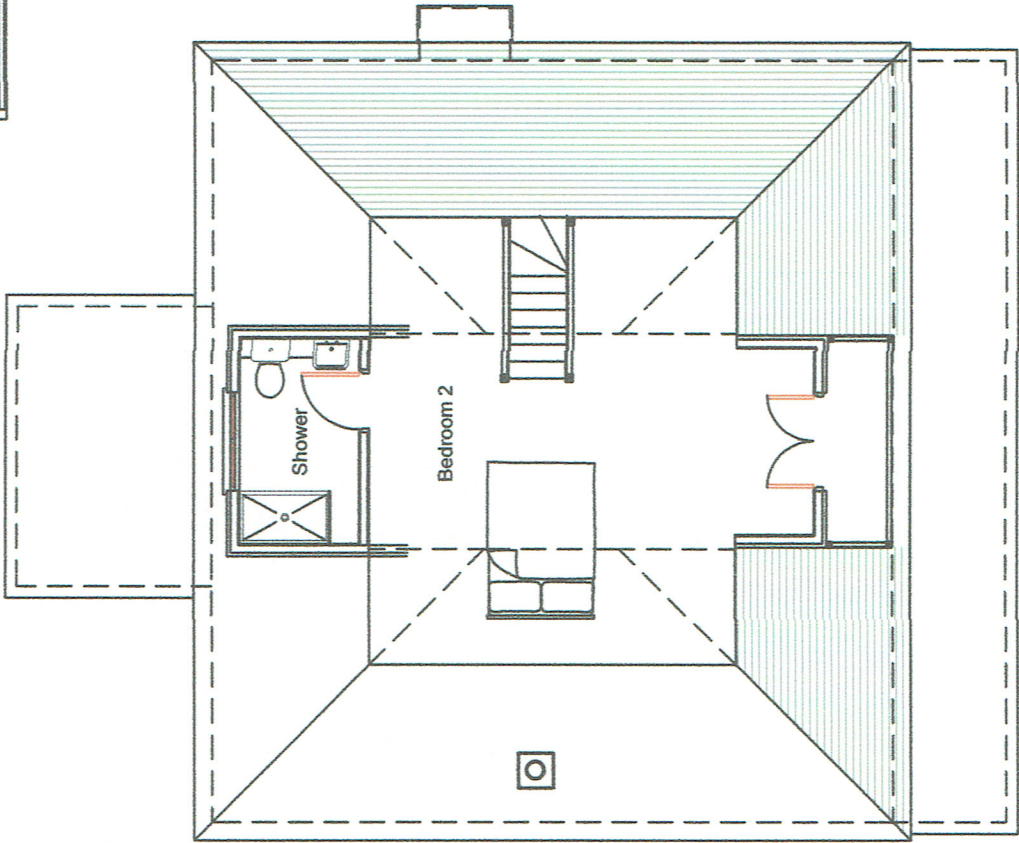

Proposed First Floor Plan

Scale 1:100 @ A3

|                                                             |                                                |          |
|-------------------------------------------------------------|------------------------------------------------|----------|
| Client's Name                                               | Drawn                                          | Date     |
| Mr. & Mrs. M. Dignan                                        | Loft Conversion with Dormers and Front Veranda | 04.01.21 |
| Job Title                                                   | Planning No                                    | Rev      |
| 20, Little Paddocks Ferring<br>Worthing West Sussex<br>BN12 | MDLP/3                                         | 01       |
|                                                             | Scale                                          | 1:100    |