



West Elevation (front)



North Elevation



East Elevation




South Elevation

External Materials


Roof
Roof to be clad with Cembrit Westerland fibre cement slates - colour Graphite
Areas of flat roof to be formed with grey GRP
Dormer windows to be clad with fibre cement boarding

Walls
Below DPC walls constructed with lbstock Atlas smooth blue bricks
Walls to be finished externally with through colour render - Parex - Bright White
Where indicated on elevations walls clad with cedar boarding.
Adjacent to front entrance wall to be clad with stacked slate cladding


Doors and windows
Doors and windows to be grey UPVC or powder coated aluminium - Ral 7016

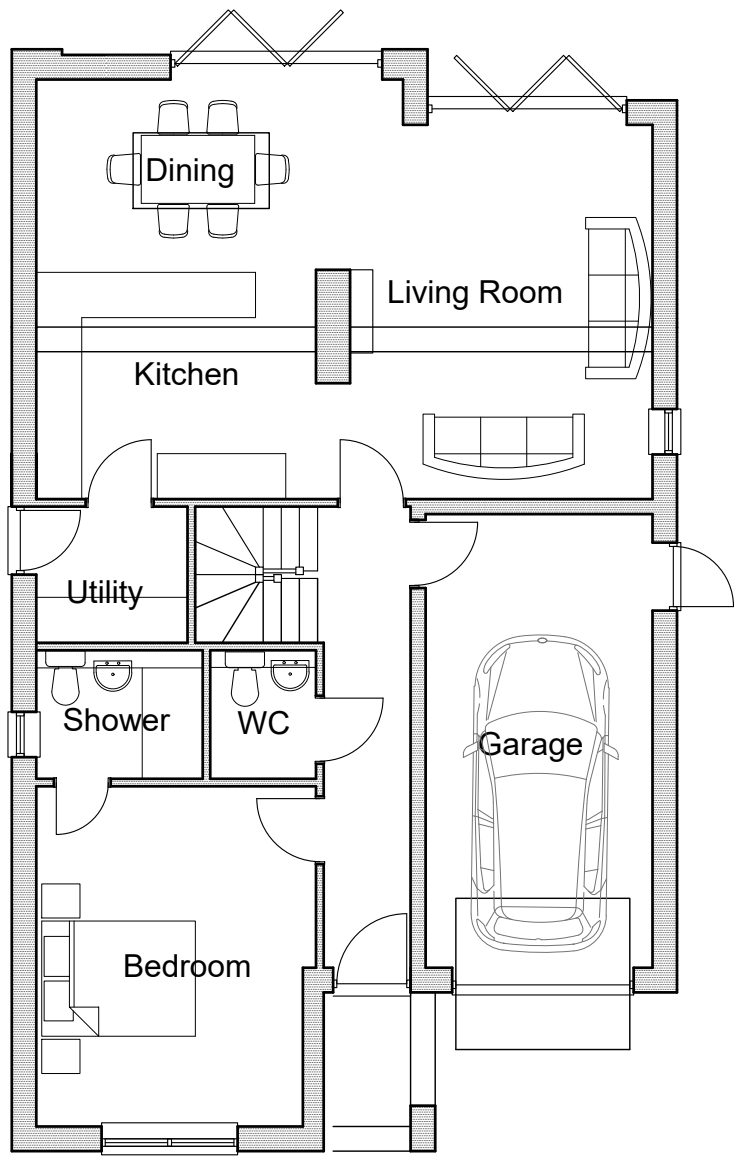


Ground Floor

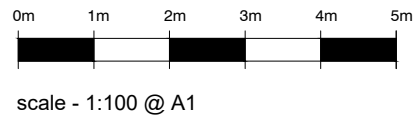

Plot 2

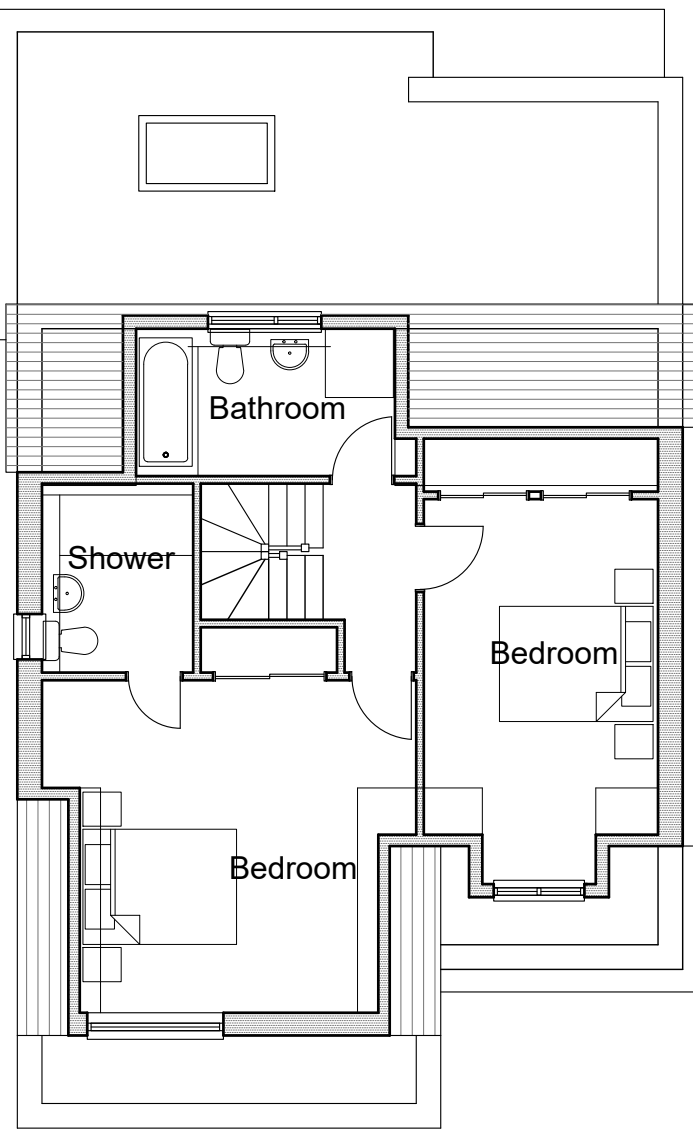

First Floor

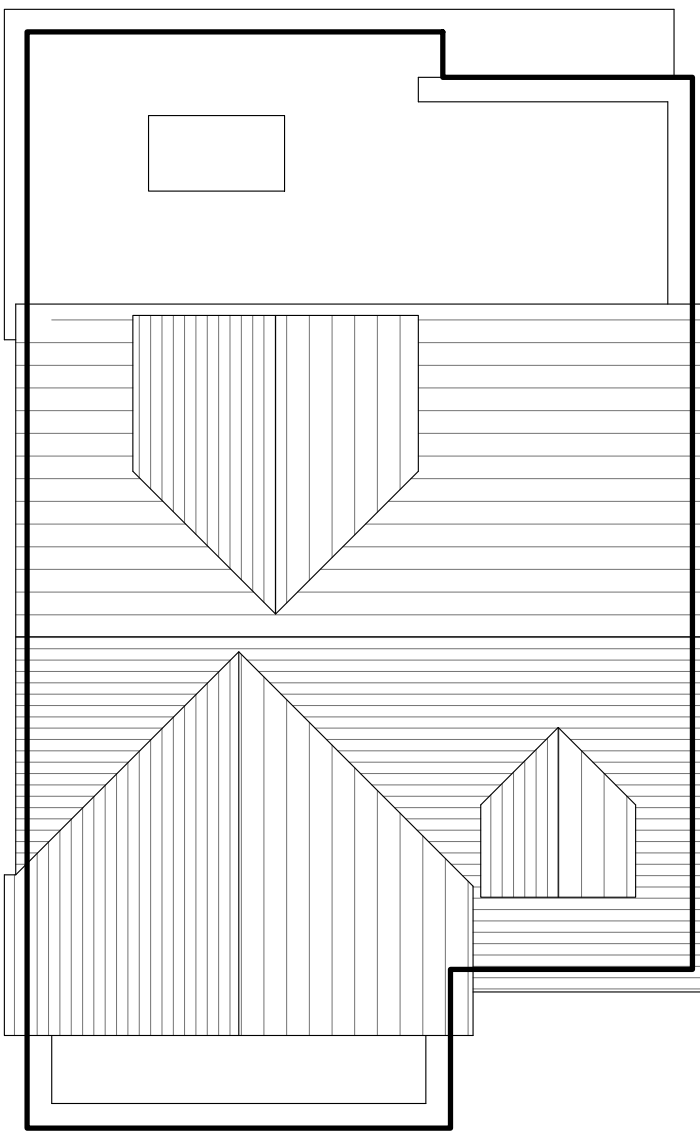

Roof Plan

NOTES
DO NOT SCALE OFF THIS DRAWING EXCEPT FOR PLANNING PURPOSES
ALL DIMENSIONS SHOULD CHECKED ON SITE PRIOR TO COMMENCEMENT OF WORK
ALL GOODS MATERIALS AND WORKMANSHIP MUST CONFORM WITH CURRENT BUILDING REGULATIONS, BRITISH STANDARDS AND CODES OF PRACTICE
COPYRIGHT OF THIS DRAWING IS RETAINED BY GARRY MOUNT CHARTERED ARCHITECTUTRAL TECHNOLOGIST AND IT MUST NOT BE REPRODUCED WITHOUT WRITTEN CONSENT

B	Oct 2020	GM	MMA issue
A	may 2020	GM	Revised design
REV	DATE	BY	AMENDMENT
CLIENT			
Globe Estates (Southern) Ltd			
JOB TITLE			
Residential development at Site Adjacent to 44 Ferringham Lane, Ferring			
DRAWING TITLE			
Unit 2 Proposed Plans and Elevations			
DATE		SCALE	DRAWN BY
Mar 2020		1:100 @ A1	GM
		CHECKED BY	
JOB NO.		DRAWING NO.	REVISION
2007		2.02	B
Garry Mount MCIAT Chartered Architectural Technologist			
34 Penny Acre Chichester West Sussex PO19 6DY Tel : 07951 332812 email : garrymount@gmail.com			