



Key:

Existing Walls


Proposed Walls

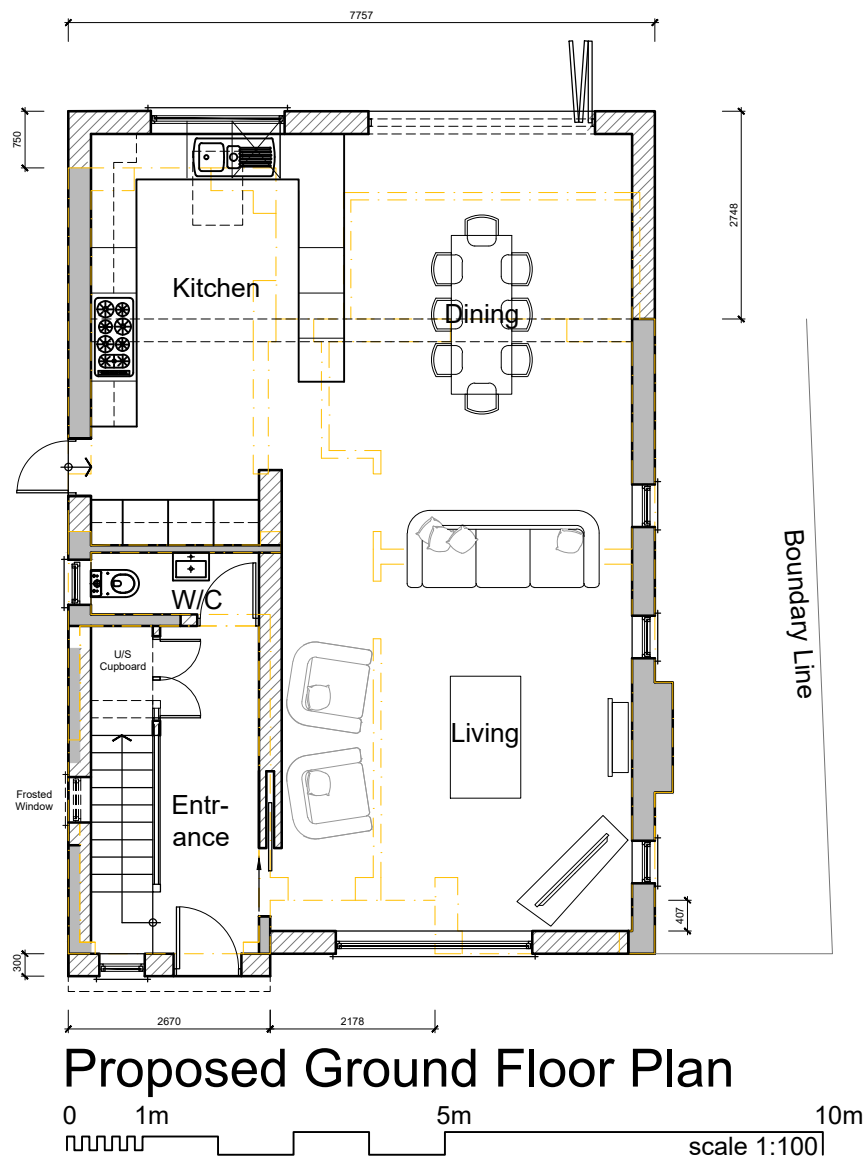


Proposed Ground Floor Plan

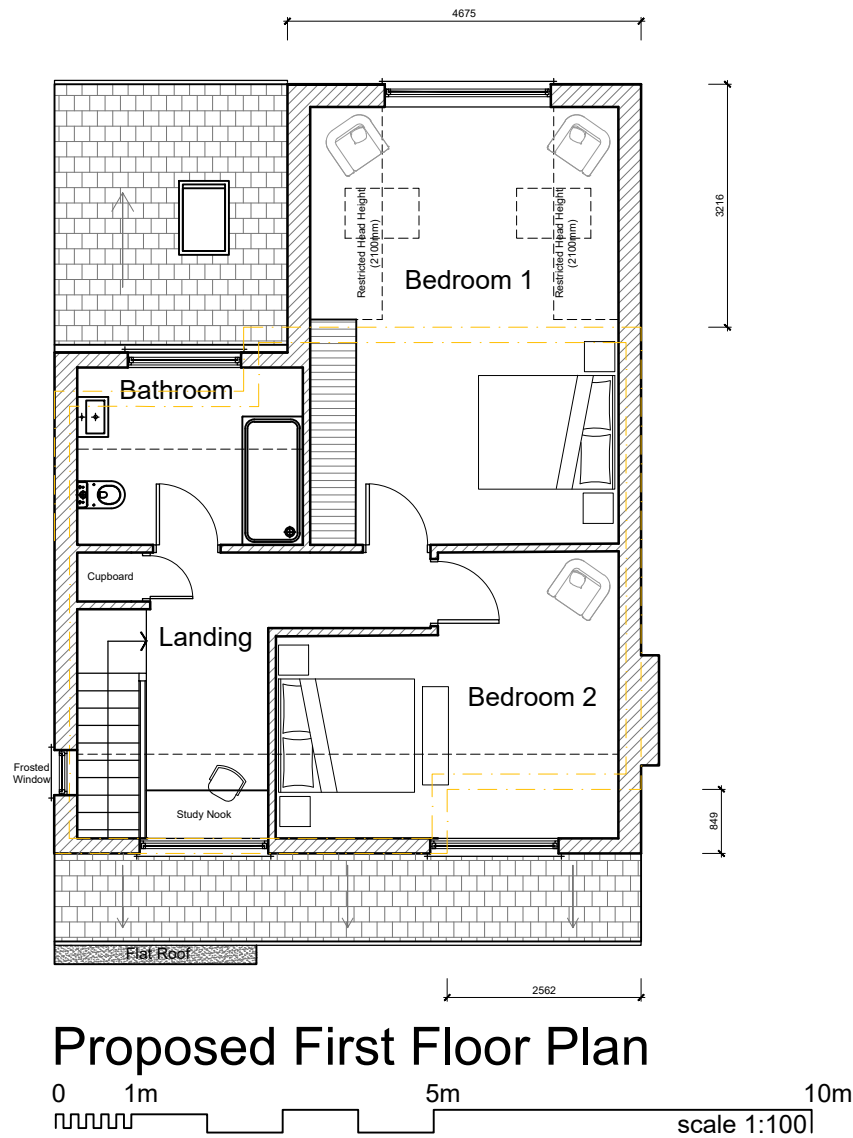

Proposed First Floor Plan

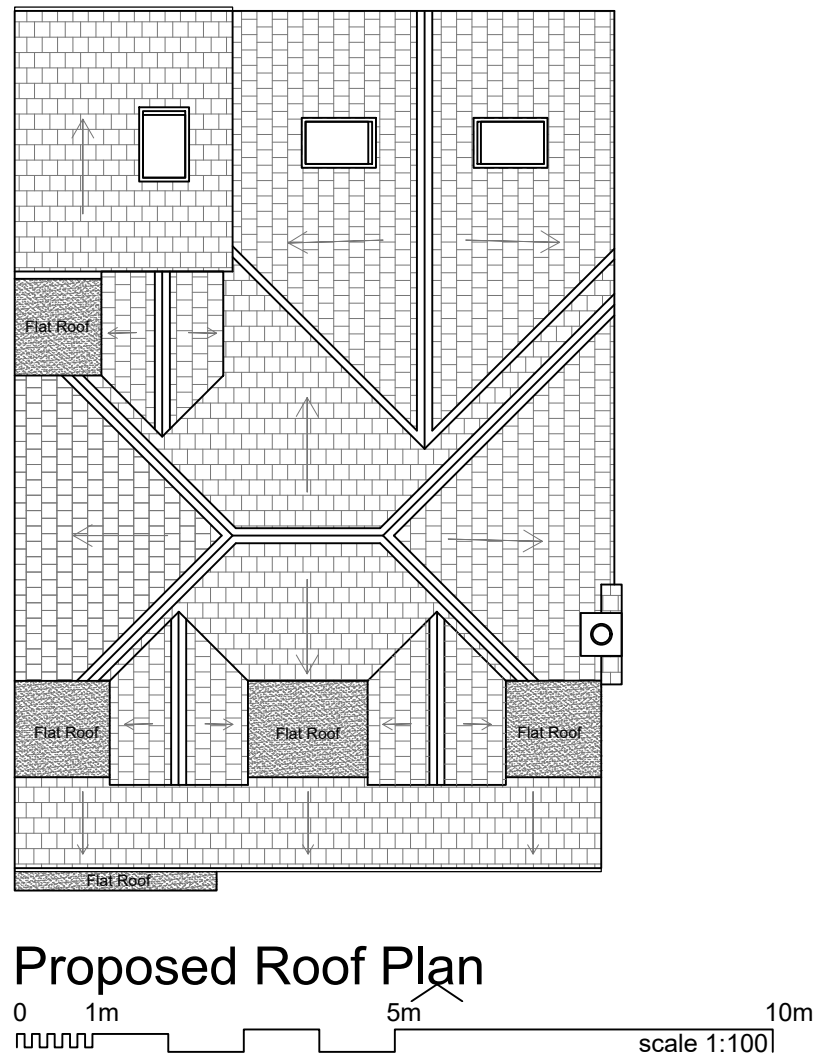

Proposed Roof Plan

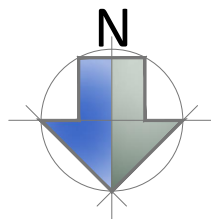

PROJECT	Groome, No.66	DRAWING NO.	1459-P004	SCALE	1:100 @ A3	02	A
ADDRESS	No.66 The Cottage Elm Park Ferring	DRAWING TITLE	Proposed Ground, First & Roof Plans	DRAWN BY	CRE8TIVE LINES - ROZ NOWAK	May	2020
ARUN DISTRICT COUNCIL FG/51/20/HH BN12 5RW							



E: Cre8tivelines@outlook.com M:07500181917
No.2 Old School, Old School Lane, Fittleworth, RH20 1JZ

THESE DRAWINGS ARE FOR PLANNING PERMISSION ONLY.
ALL MEASUREMENTS TO BE TAKEN ON SITE FOR BUILDING
WORKS.