



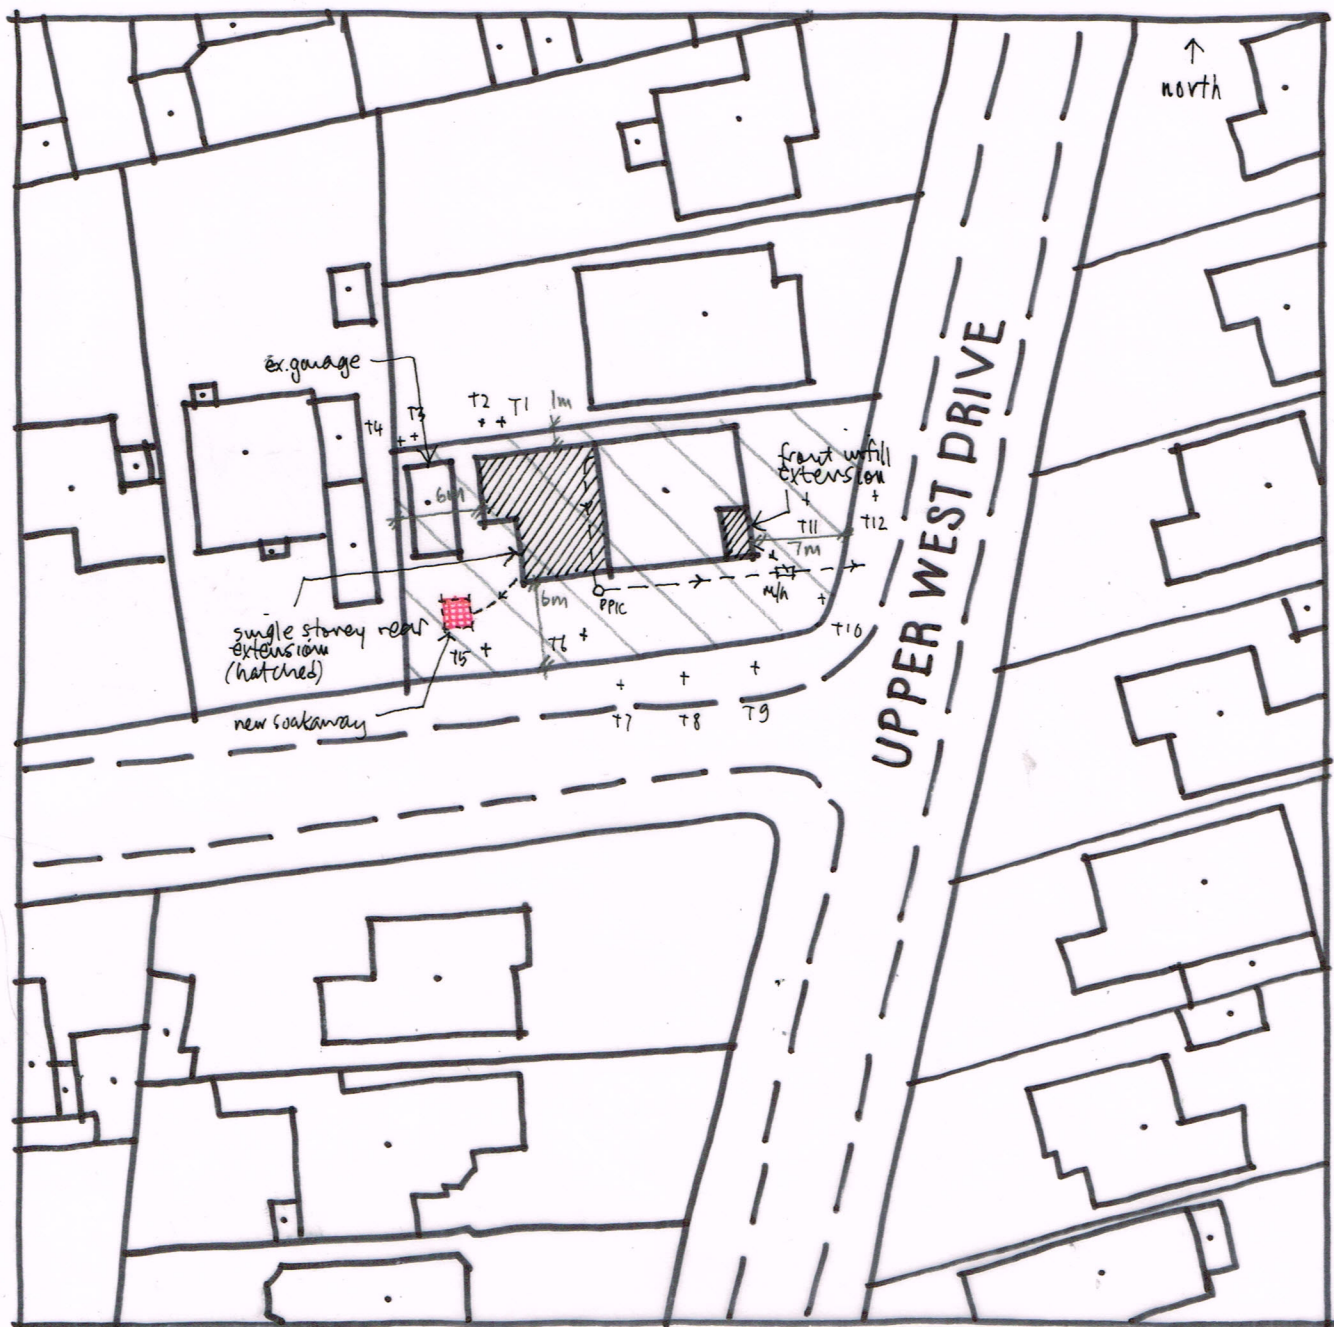


SITE PLAN 1:500 @ A4

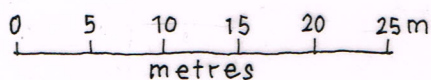

TREE SCHEDULE

T1	- Unknown *
T2/T3	- Holly
T4	- Leylandii
T5	- Magnolia
T6	- Buddleia + cherry blossom
T7	-
T8/T9	- Birch
T10	- Yucca/palm
T11	- Unknown *
T12	- Birch

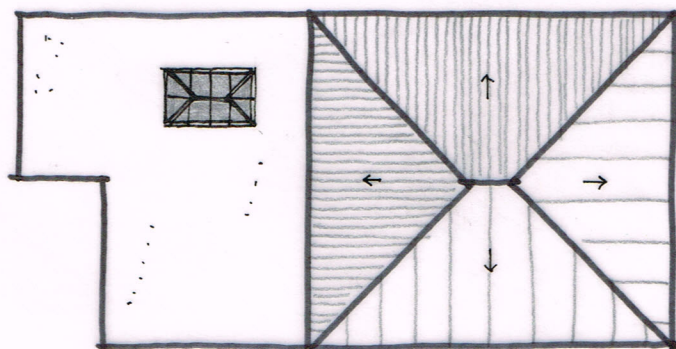

ROOF PLAN 1:200

Wayne Gander MCIAT
Architectural Technologist
98 Durrington Lane
Worthing
West Sussex BN13 2RQ
Tel. 01903 694817