



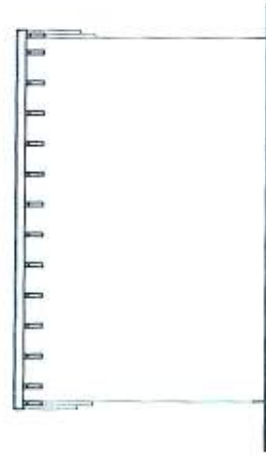

STORE WEST
ELEVATION 1:100

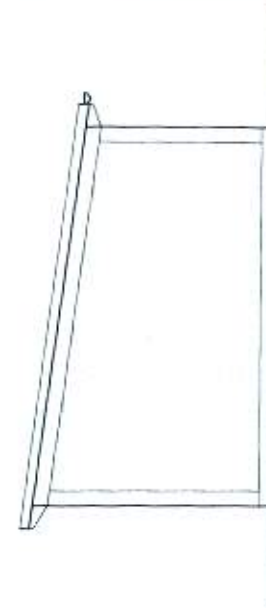

STORE NORTH
ELEVATION 1:100




STORE EAST
ELEVATION 1:100



WELFARE WEST
ELEVATION 1:100




WELFARE NORTH
ELEVATION 1:100

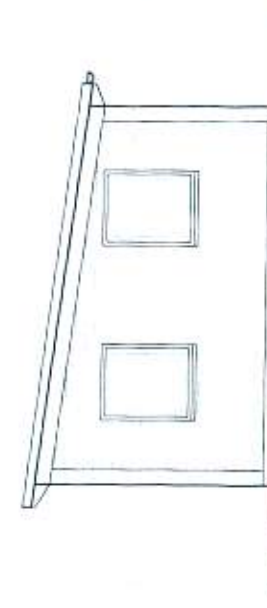

WELFARE EAST
ELEVATION 1:100



STORE PLAN 1:100

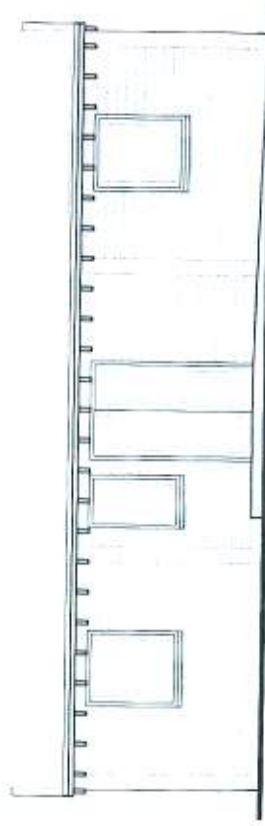


WELFARE SOUTH
ELEVATION 1:100



STORE SOUTH
ELEVATION 1:100




PERGOLA NORTH AND
SOUTH ELEVATION 1:100

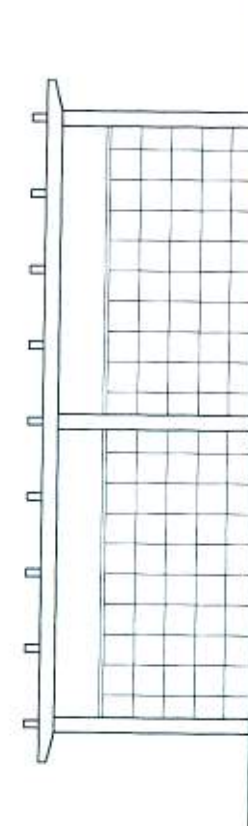

PERGOLA EAST AND
WEST ELEVATION 1:100



PERGOLA PLAN 1:100

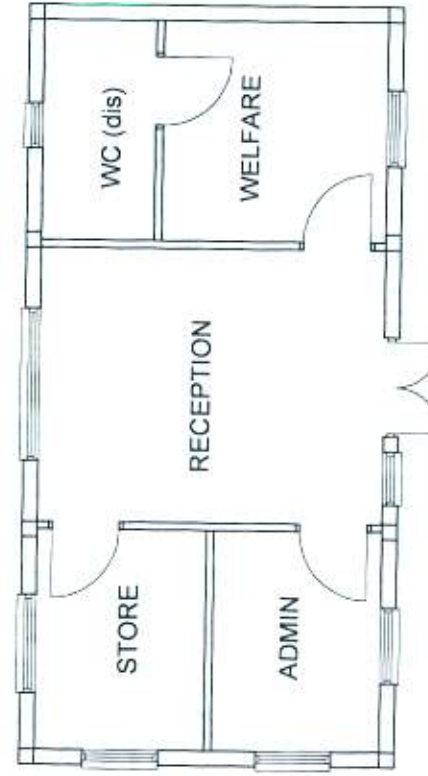

WELFARE PLAN 1:100

MATERIALS
Walls: Timber weatherboard
Roof: Sedum living roof
Windows and Doors: Painted timber



QUERCUS NURSERY
Littlehampton Road, Ferring

PROPOSED Polytunnel Plans

Client: Quercus Nursery

Scale: 1:100 Date: 2nd June 2016

Drawing 5b