






SCALE 1:100
DRAWN NO 5
S BARBARY LANE
PERKING-

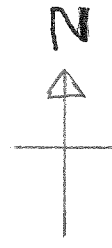

EXTEND WALL TO LINK
SHED AND GARAGE.
EXTERNAL TO BE SHIP LAD
TO MATCH EXISTING SHED

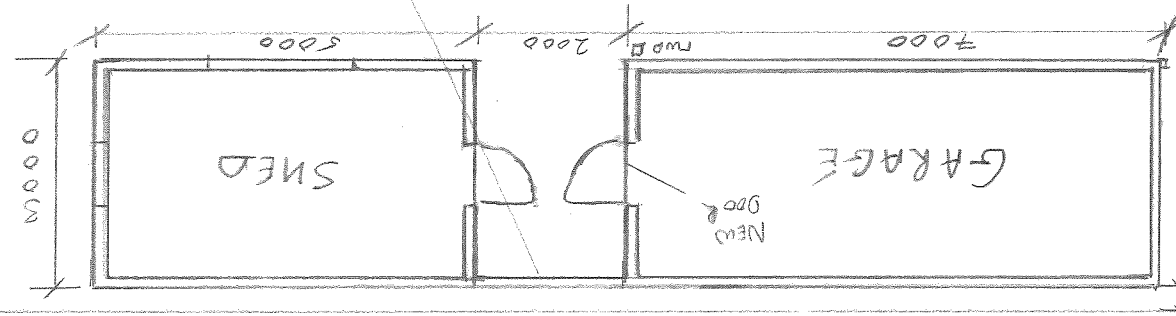

GROUND FLOOR PLAN
AS EXISTING

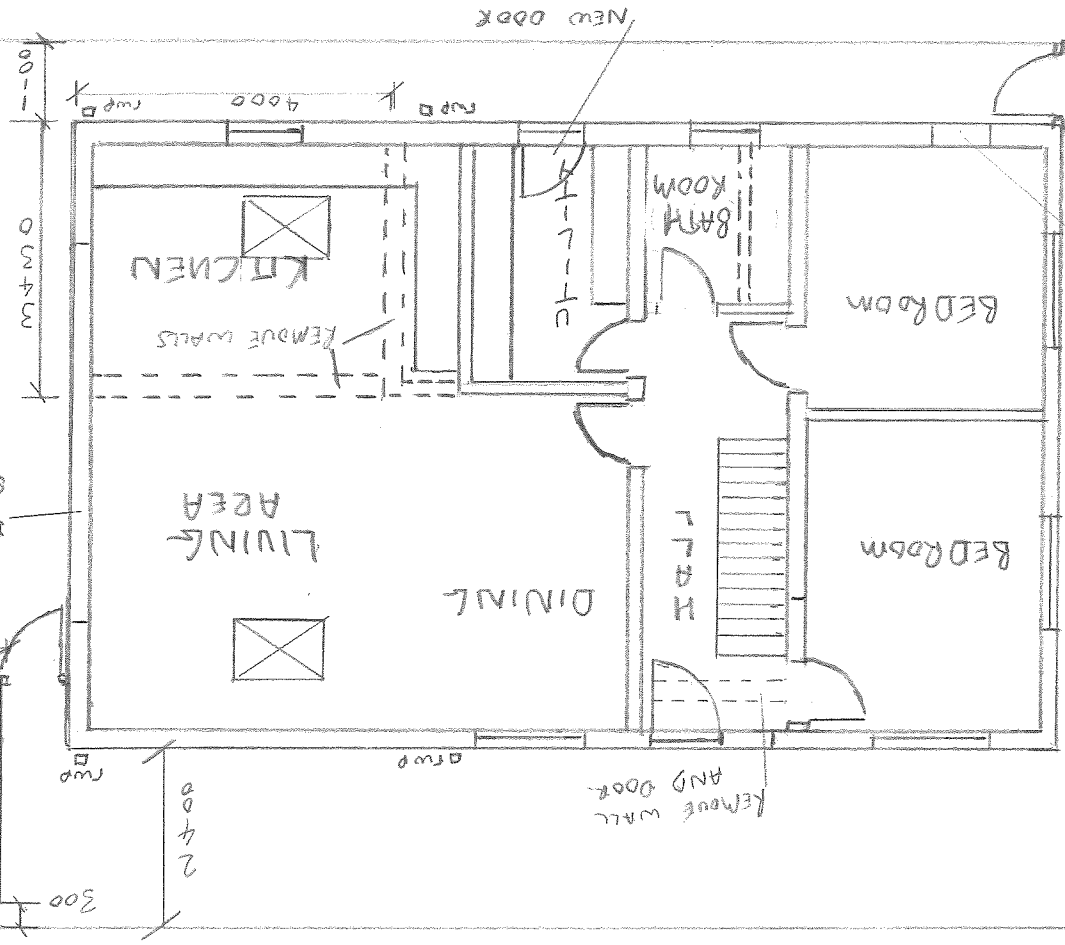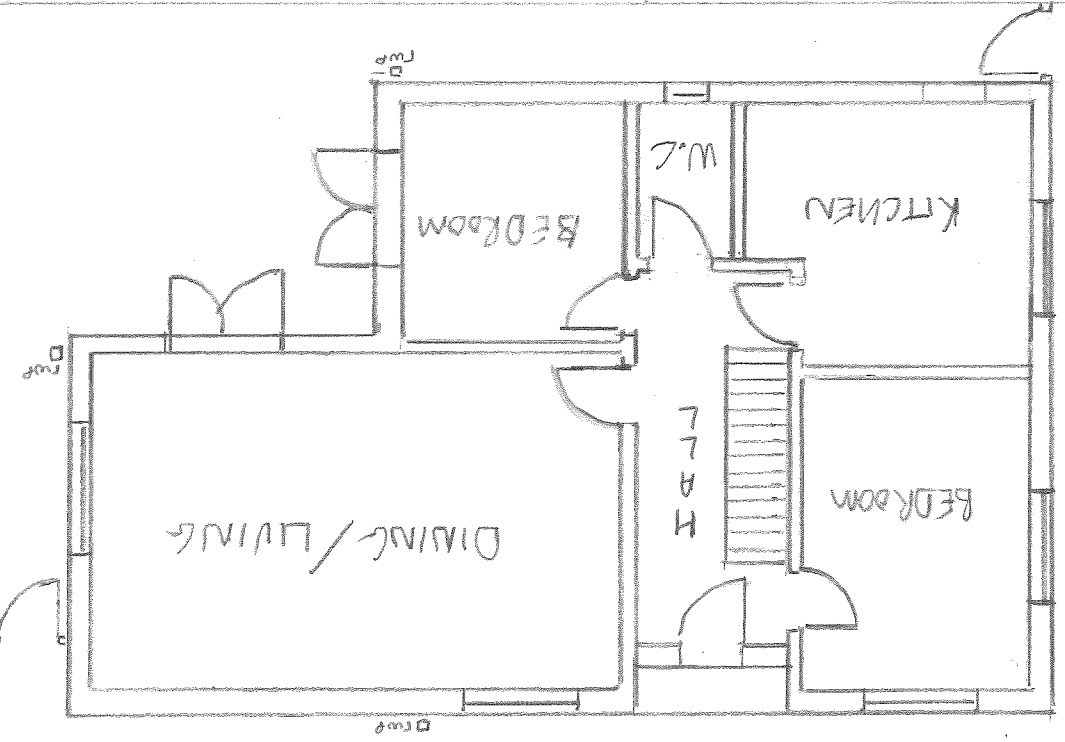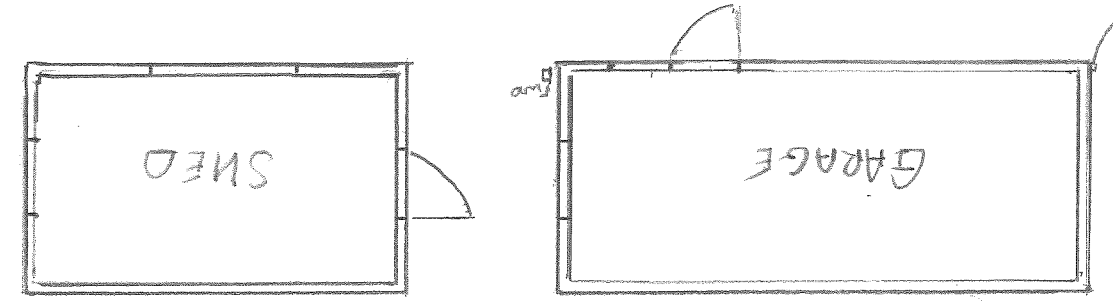

Boundary

Door
Blocked
up

Boundary