


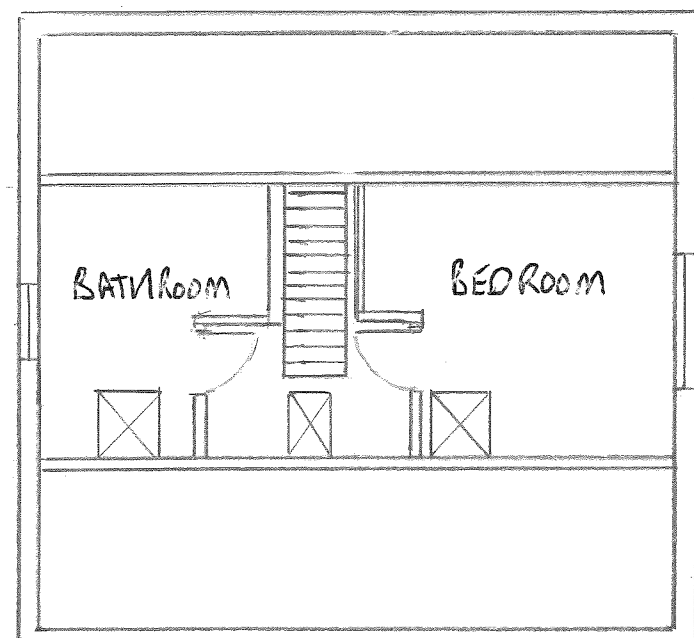

FIRST FLOOR PLAN
AS EXISTING


SCHEDULE OF EXTERNAL MATERIALS

WALLS : 1ST FLOOR TO BE FACE BRICKWORK TO MATCH EXISTING
FIRST FLOOR TO BE BLOCK / TIMBER THEN TILE HUNG TO MATCH EXISTING.


ROOF : TO BE PLAIN CONCRETE TILE TO MATCH EXISTING

RAINWATER : TO BE WHITE UPVC SQUARE SECTION TO MATCH EXISTING

WINDOWS : TO BE WHITE UPVC OR WHITE ALUMINIUM TO MATCH EXISTING.

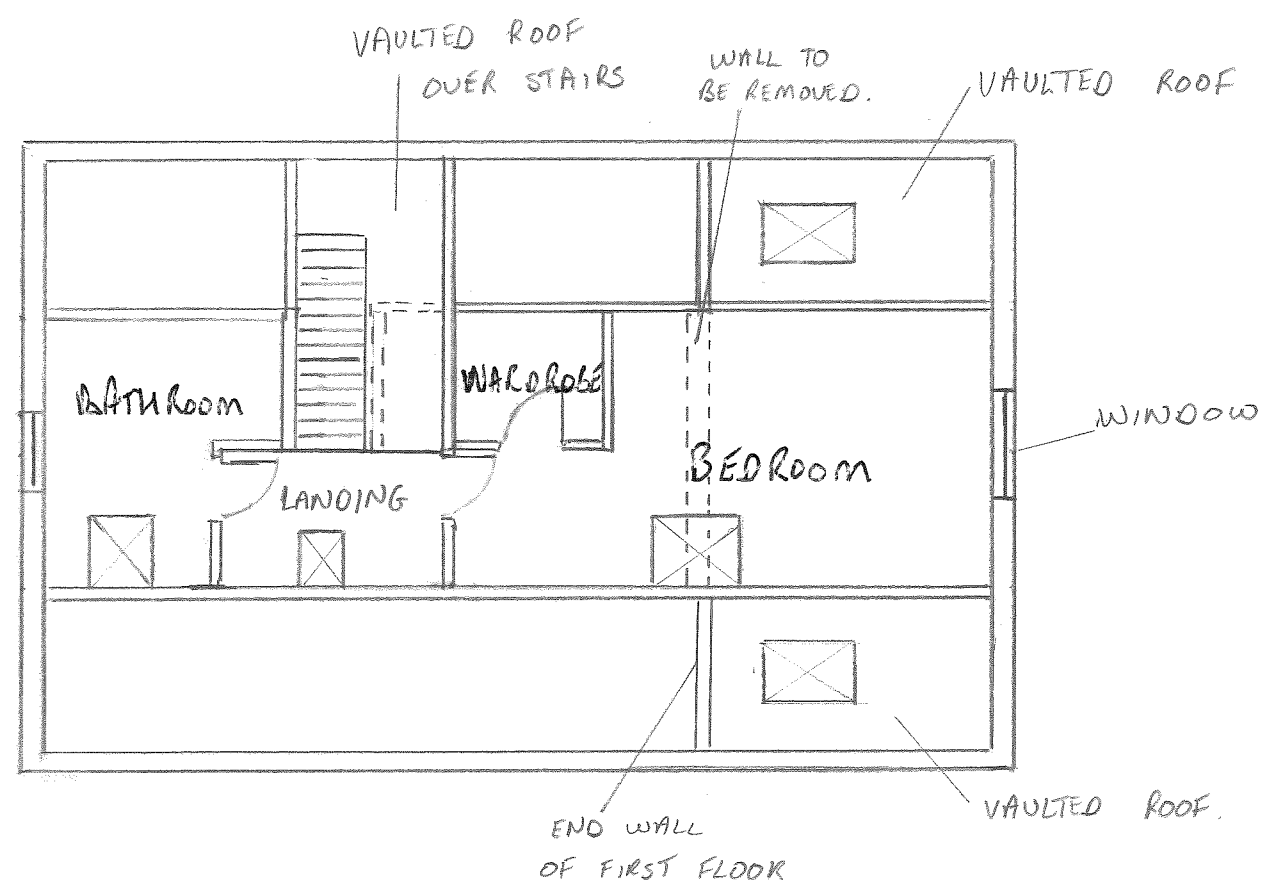

FIRST FLOOR PLAN
AS PROPOSED

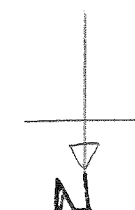

5 BARBARY LANE
FERRING

SCALE 1:100

DRWG N° 6