



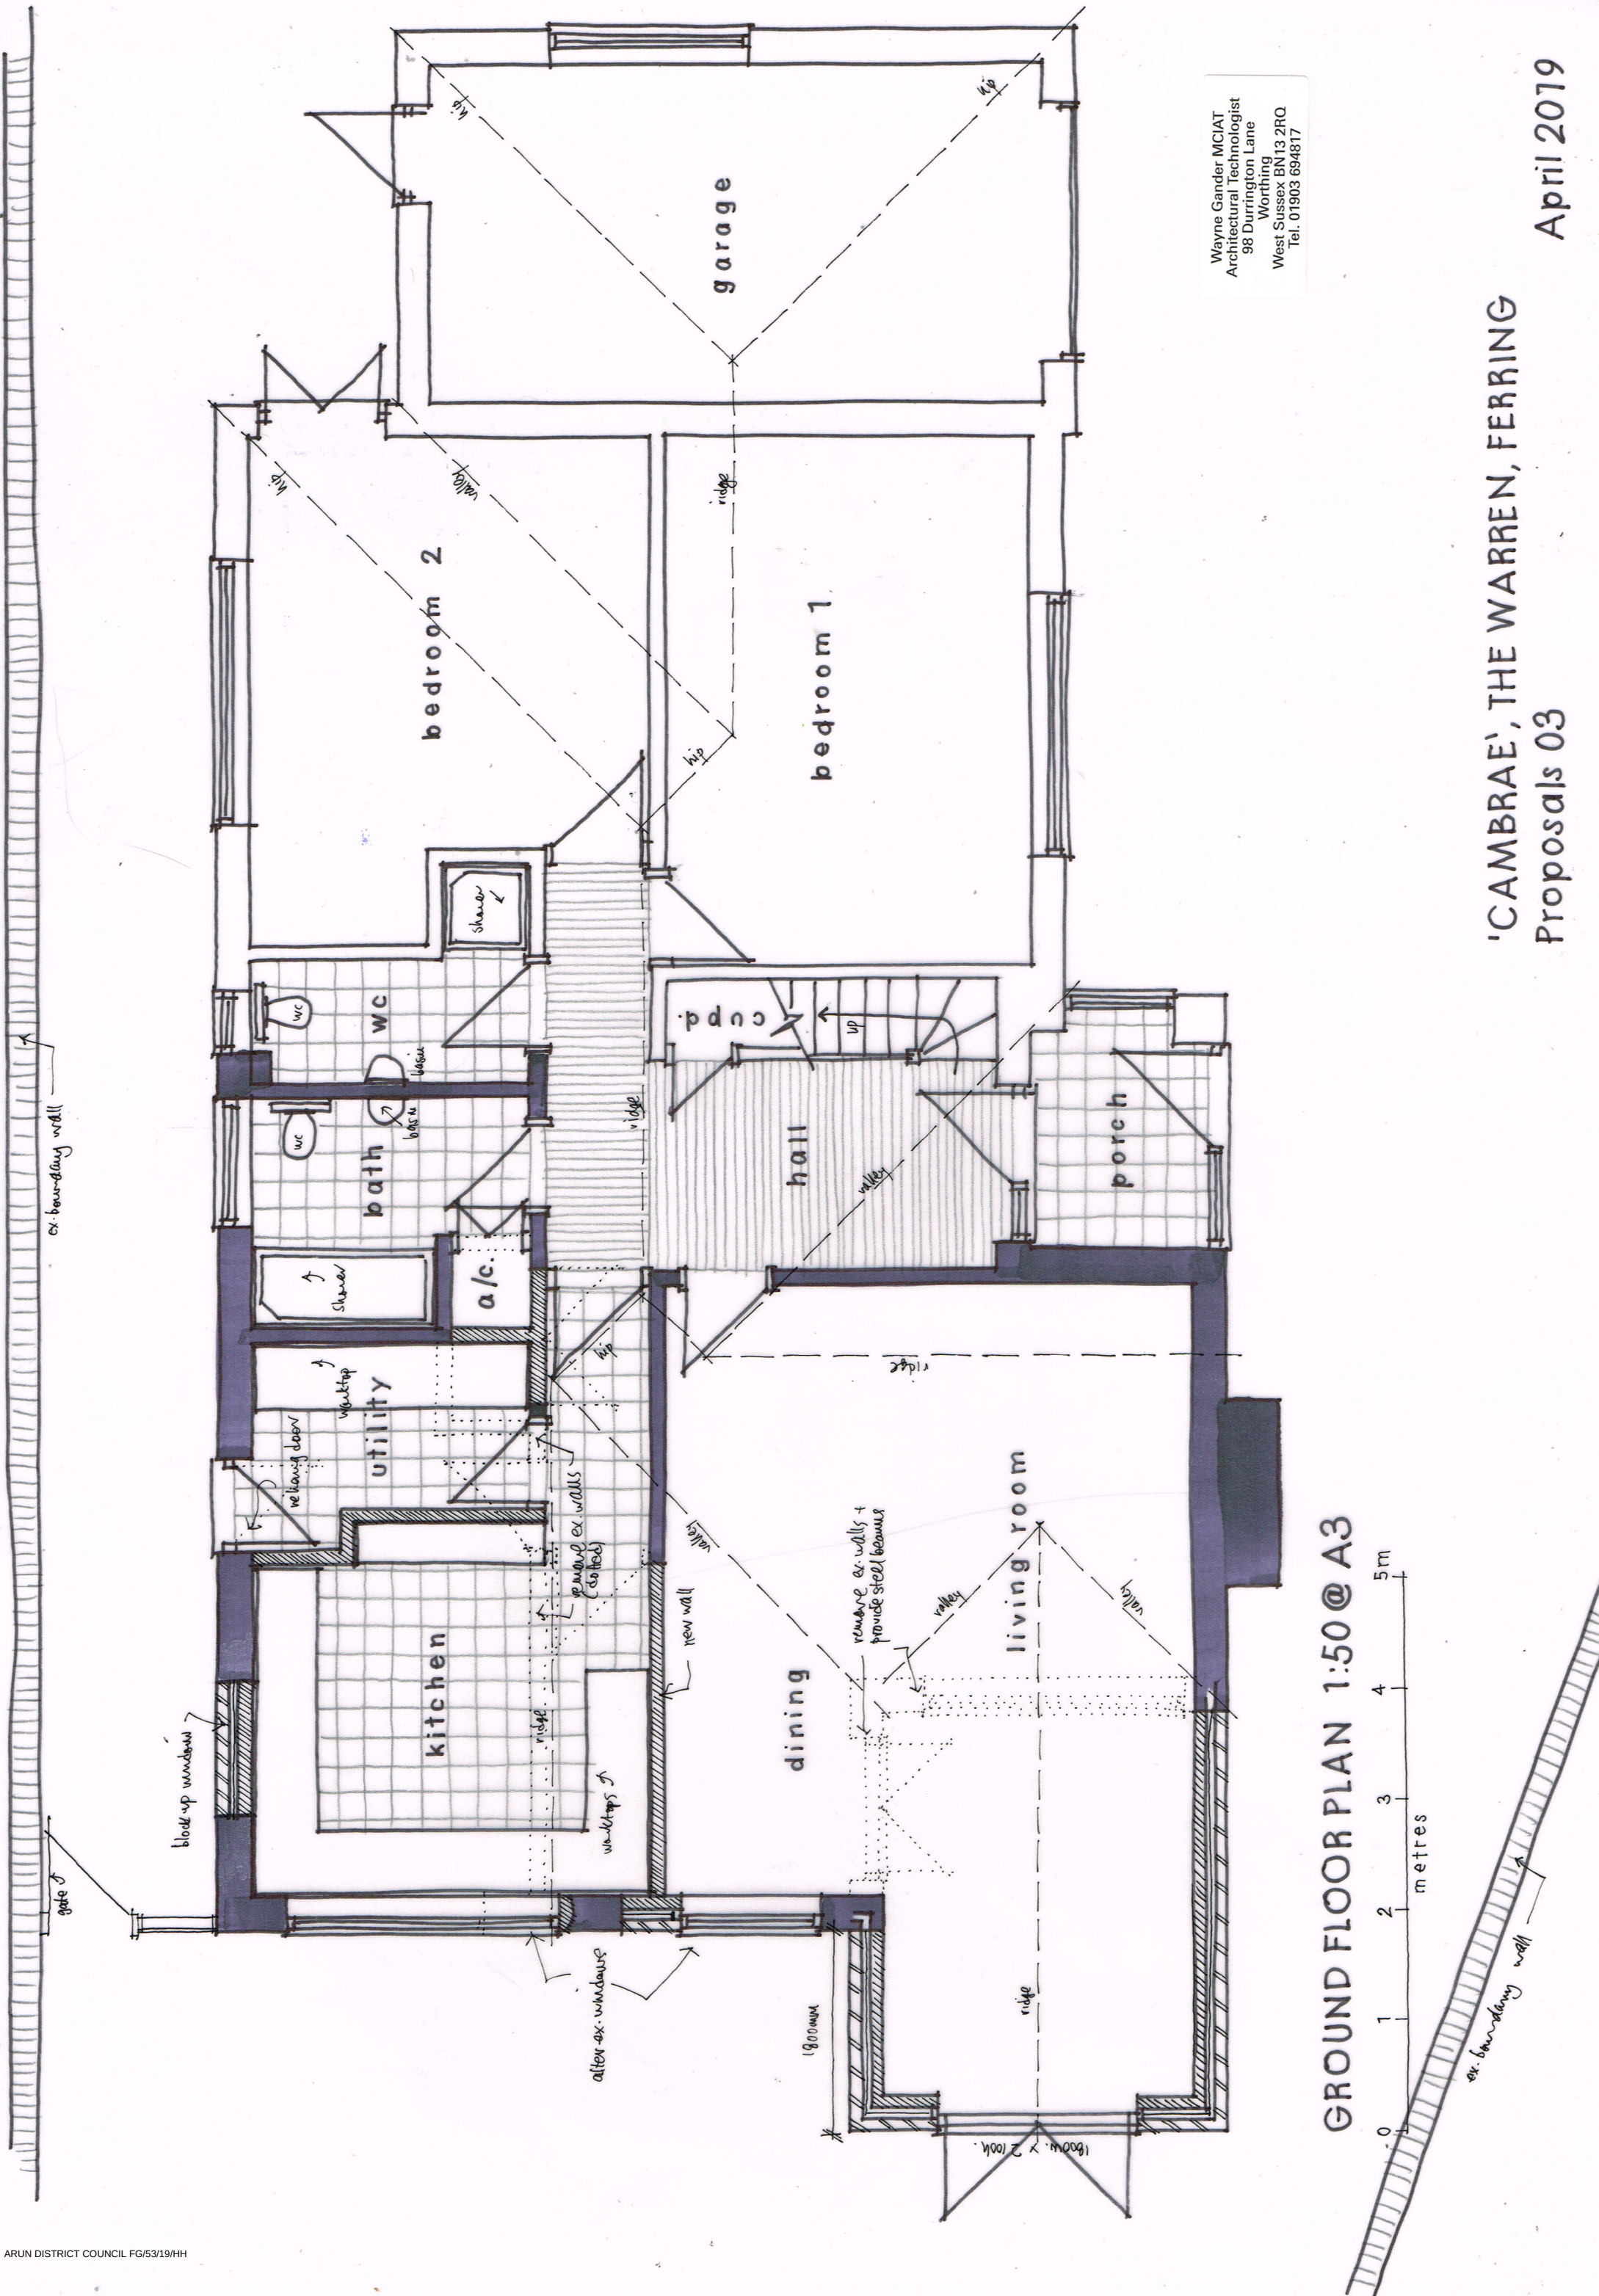

Wayne Gander MCIAT
Architectural Technologist
98 Durrington Lane
Worthing
West Sussex BN13 2RQ
Tel. 01903 694817

GROUND FLOOR PLAN 1:50 @ A3

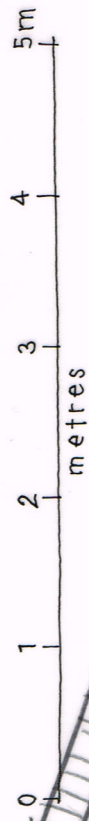

'CAMBRAE', THE WARREN, FERRING
Proposals 03

April 2019