



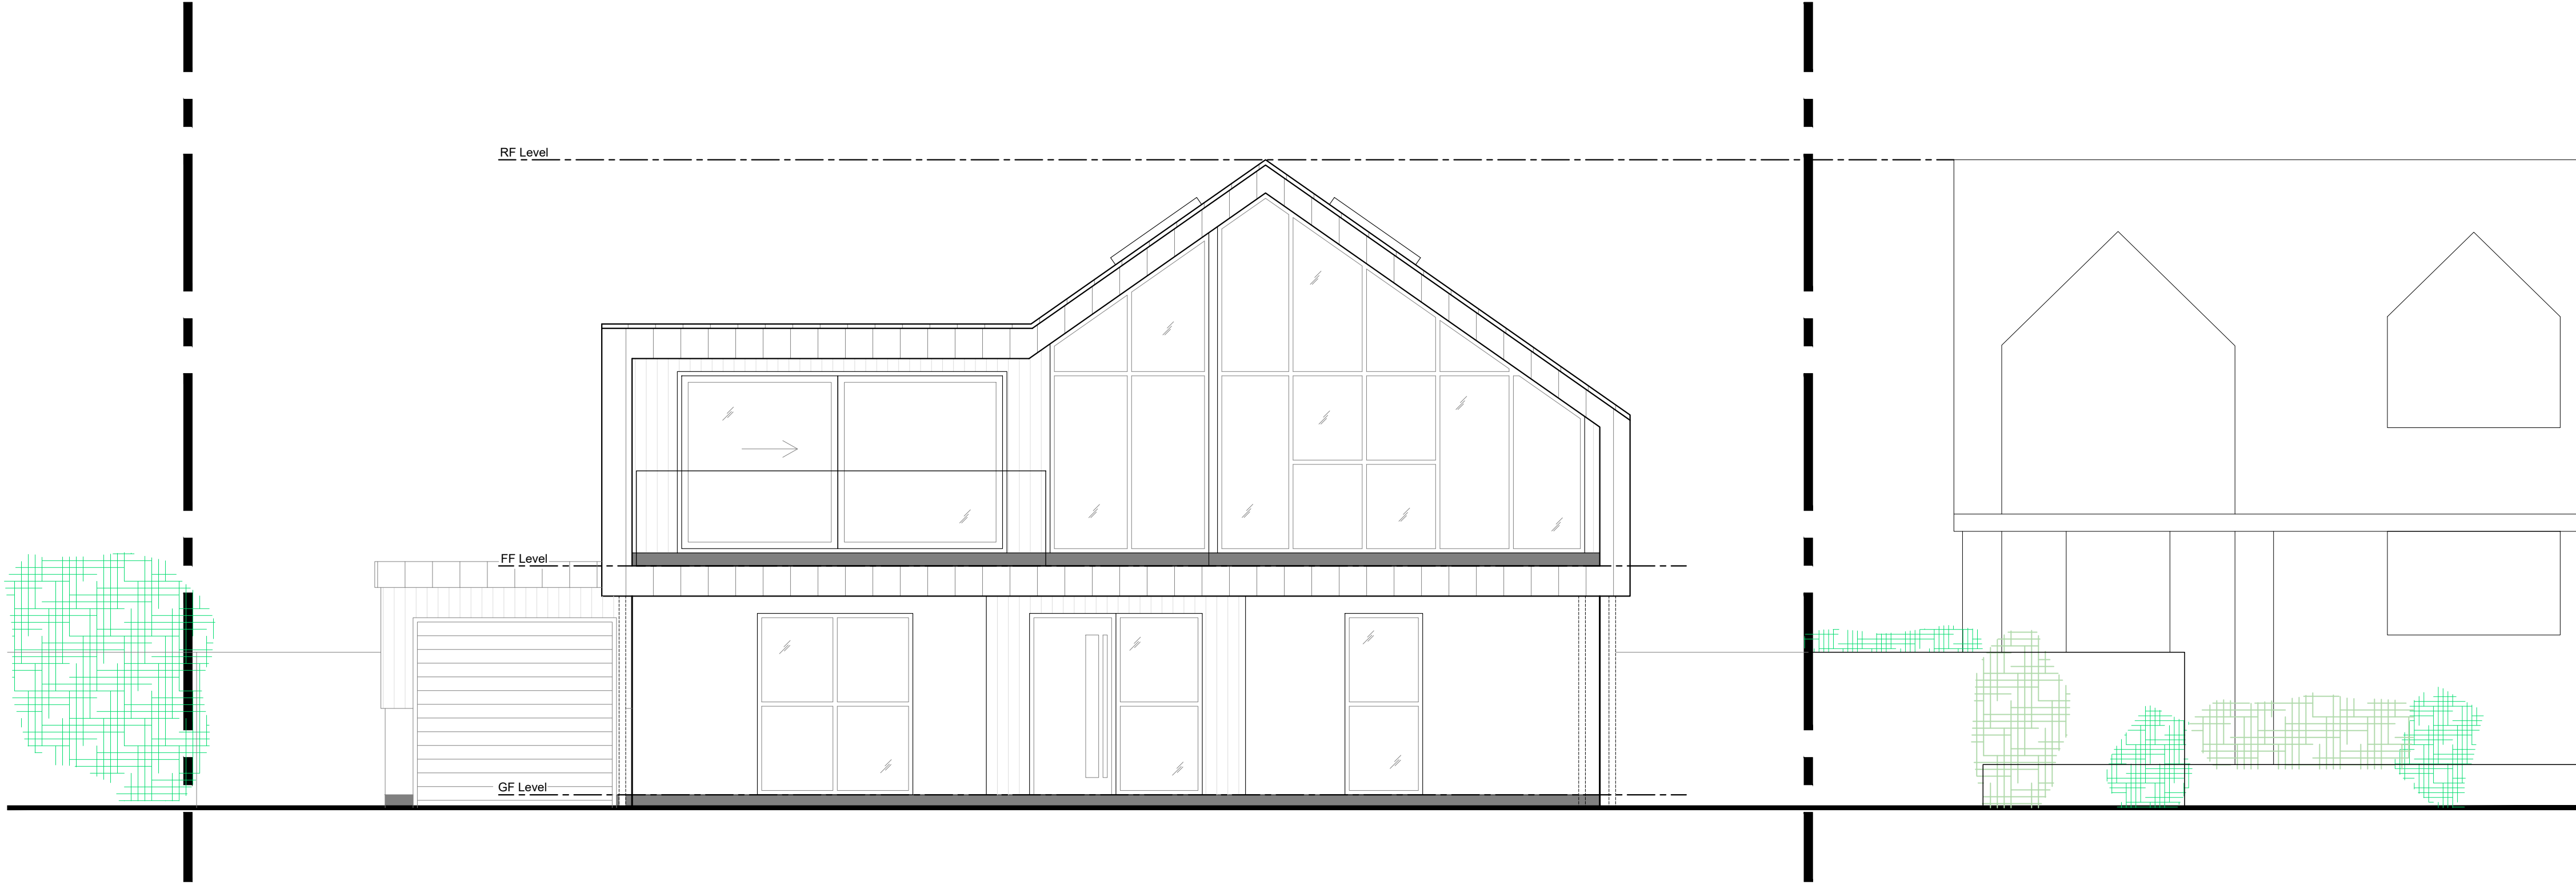

FRONT ELEVATION

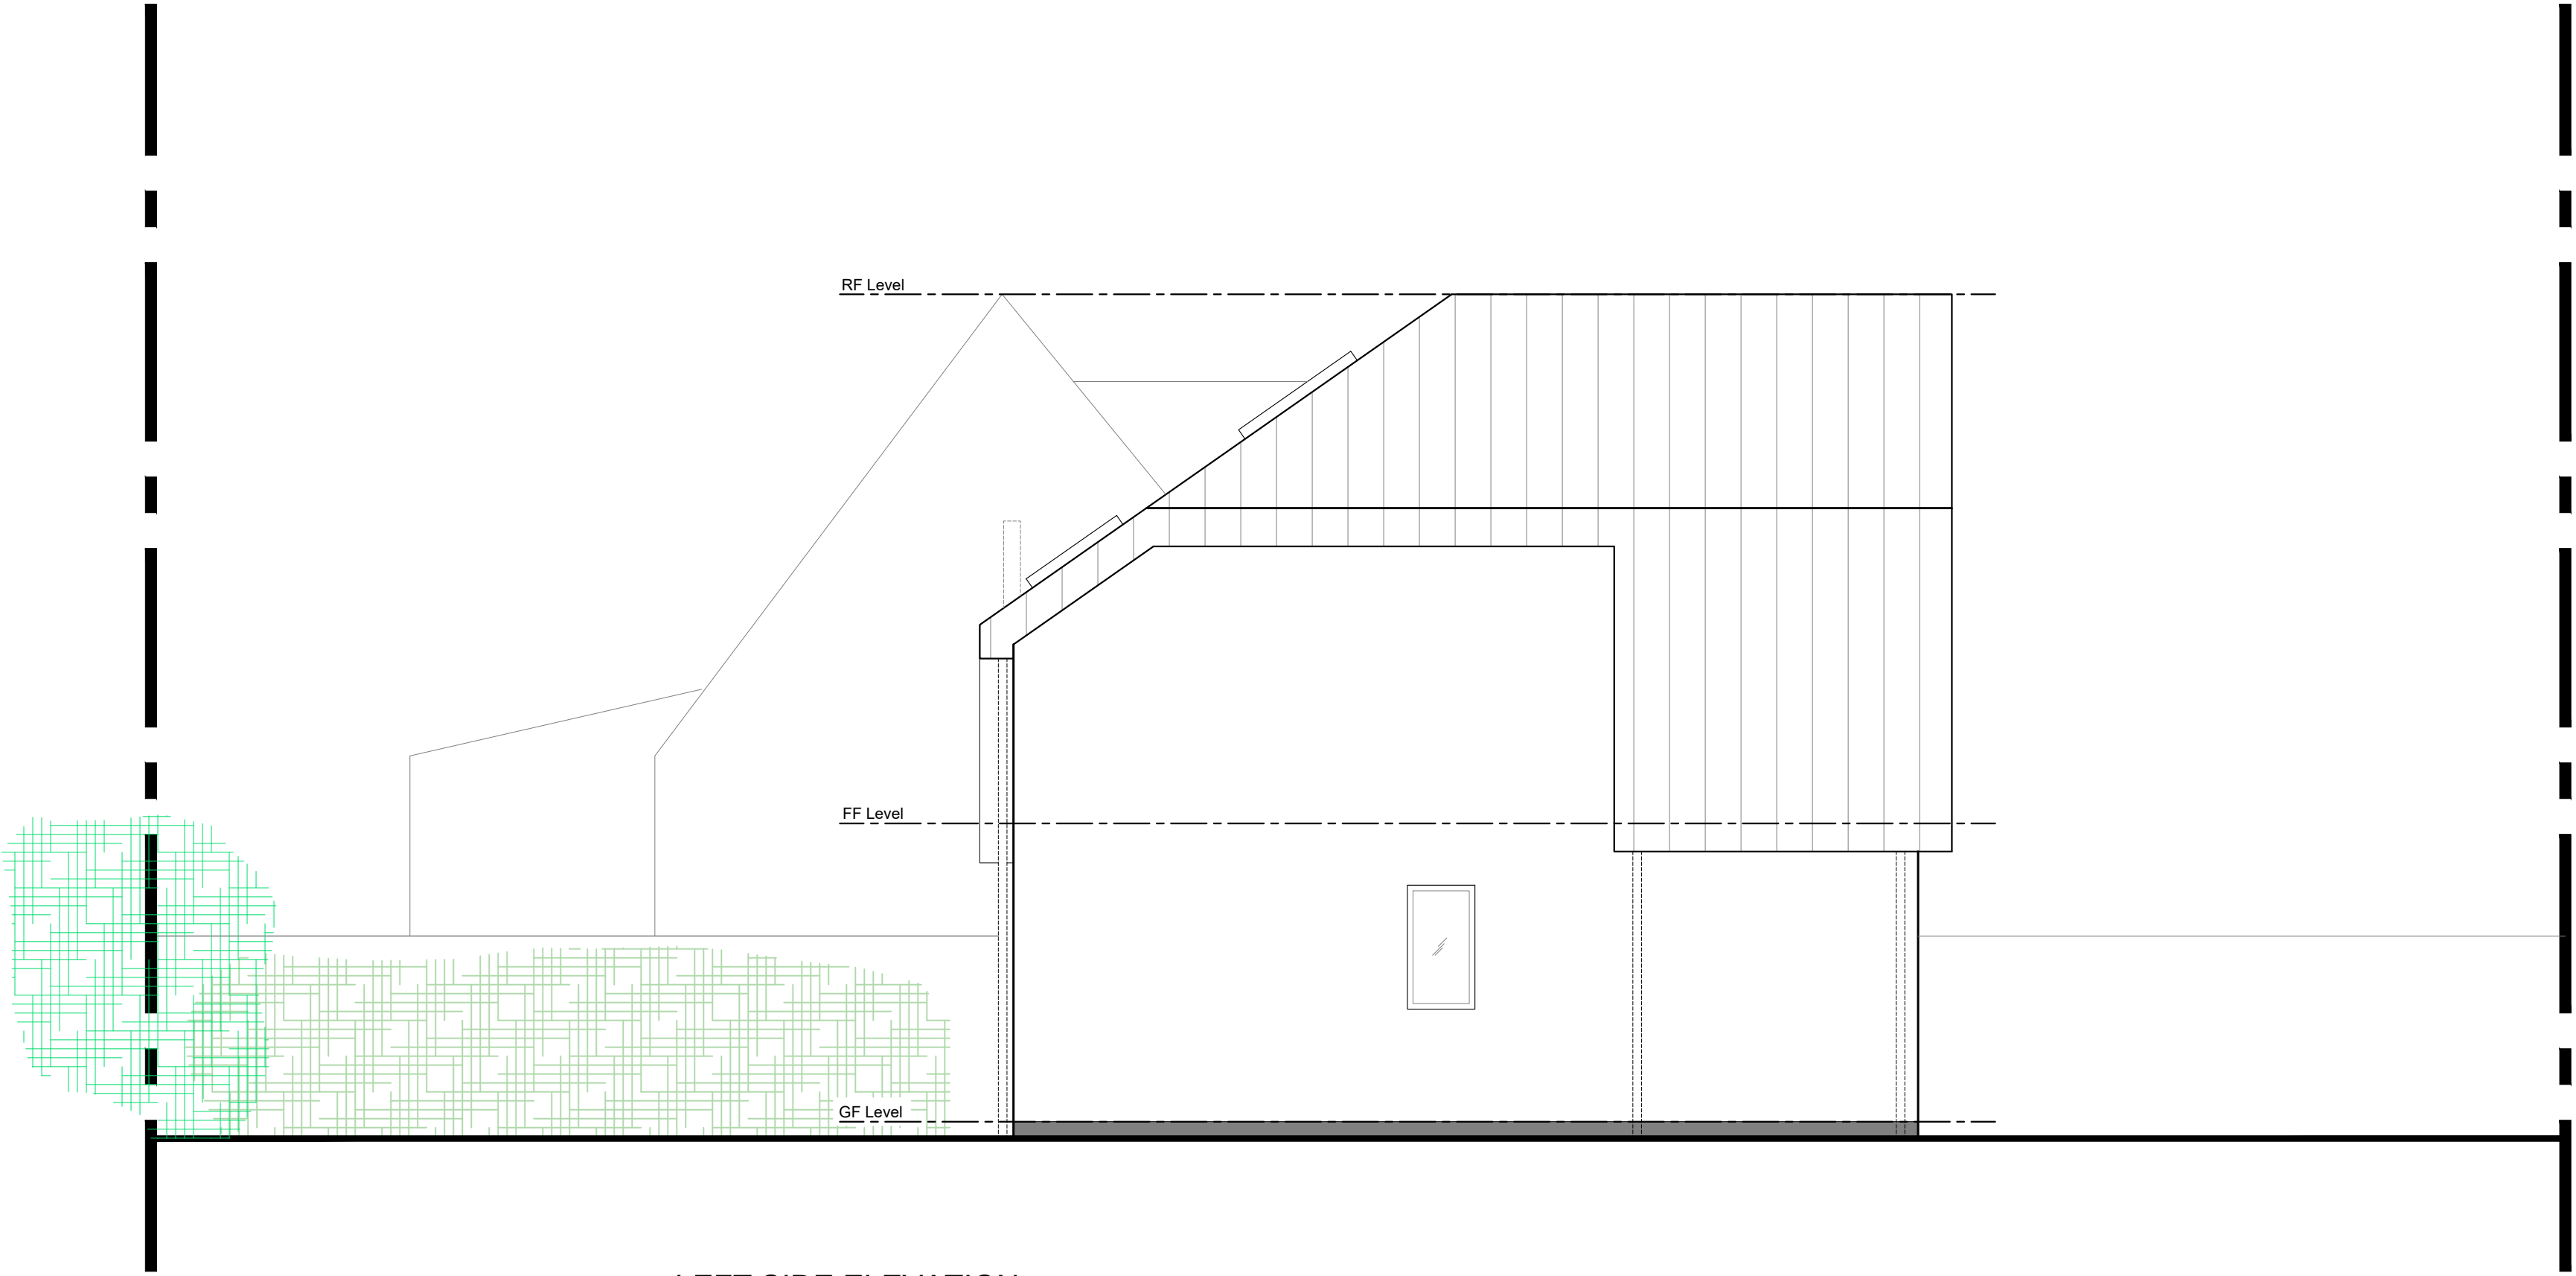

LEFT SIDE ELEVATION
(when viewed from the front)

Materials & Finishes	
Walls	Render finish & Timber cladding
Roof	Zinc
Windows	Grey UPVC
Doors	Pedestrian - Grey Aluminum
Garage	Garage - powder coated steel paneled
Eaves & Facias	Zinc
Gutters & Downpipes	Zinc

-	-	-
Rev.	Description	Date
Revisions		

Project: New build dwelling		
for SB24 Ltd		
at		
Land to Rear of 1 Sea Drive Ferring Worthing BN12 5HD		Contact: Michael Austin RIBA E-mail: project@austinlebbon.co.uk Web: www.austinlebbon.co.uk Phone: 01730 887559
Dwg Ref: 2114 [PL] 03	Rev: -	Date: Feb 2022

