



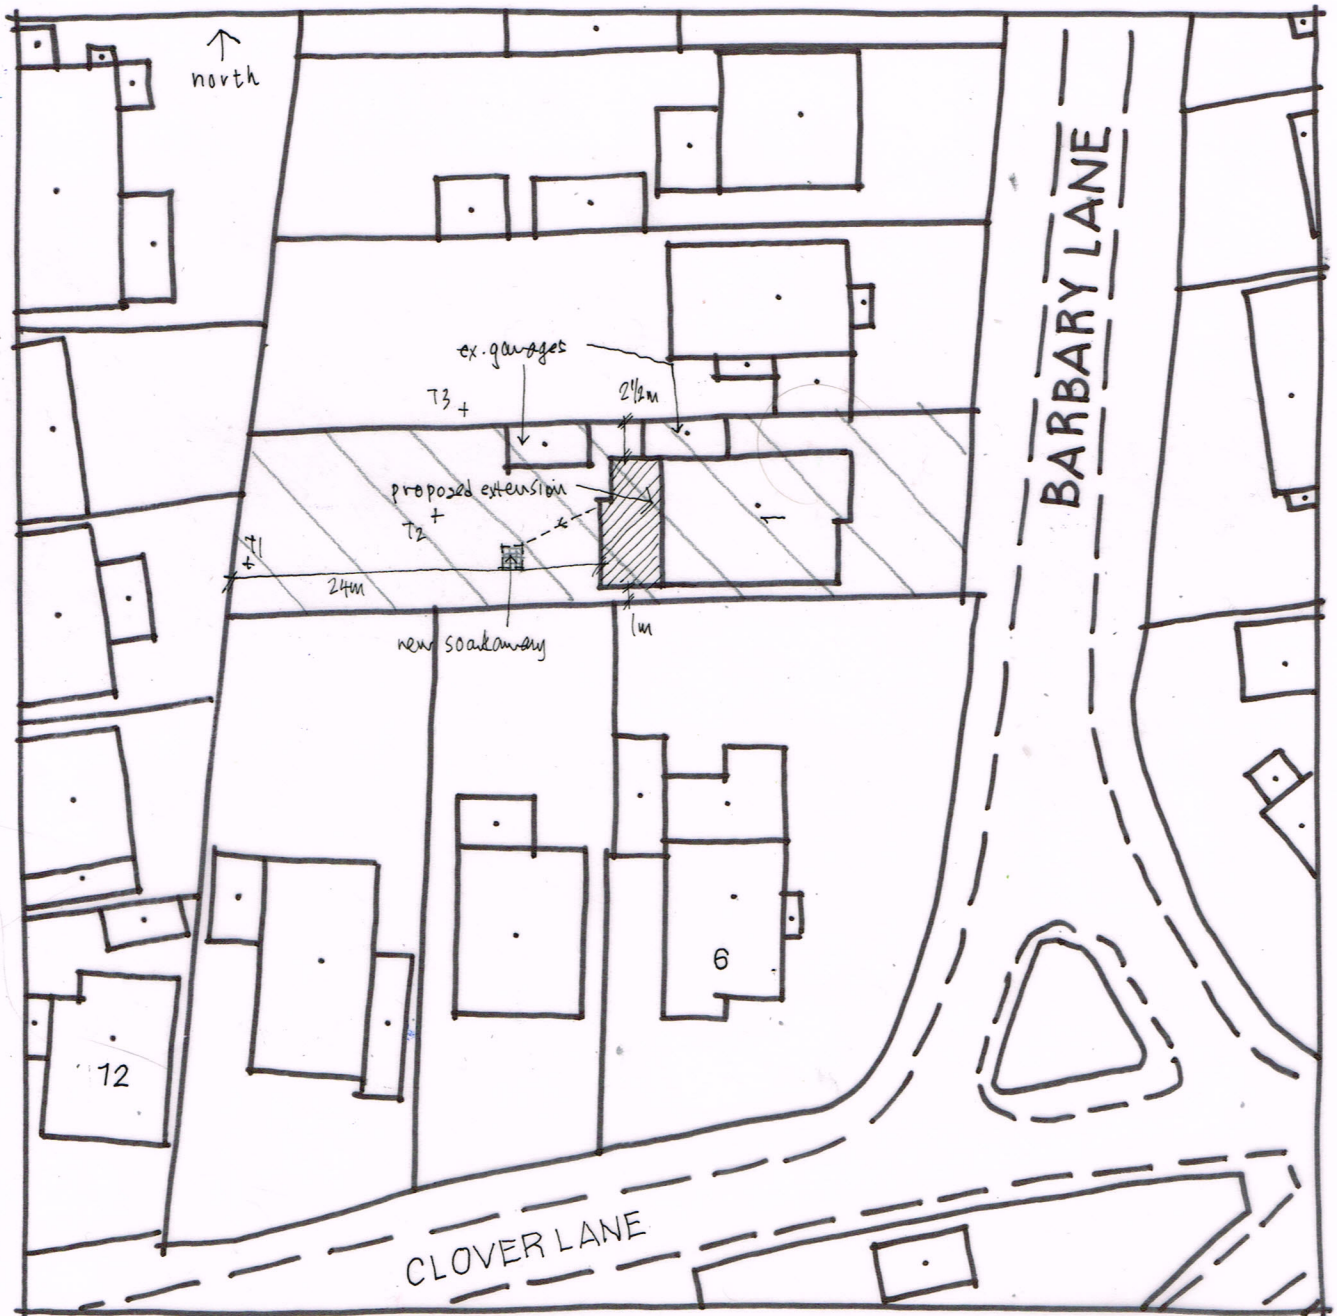


SITE PLAN 1:500 @ A4

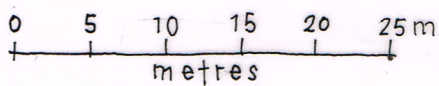

TREE SCHEDULE

- T1 : apple
- T2 : weeping silver birch
- T3 : cherry blossom

Wayne Gander MCIAT
Architectural Technologist
98 Durrington Lane, Worthing
West Sussex BN13 2RQ
E : waynegander08@gmail.com

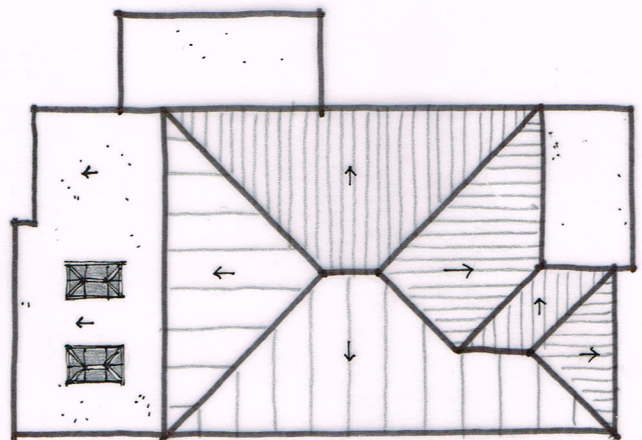

ROOF PLAN 1:200