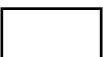



**Client:** Mr. P Simpson  
**Site:** 10 Hlghdown Way  
 Ferring  
 West Sussex  
**Description:** North & South Elevations  
**Drawing No.:** HD 20003  
**Scale:** 1: 100 @ A3

### Materials Key


|                                                                                     |                 |
|-------------------------------------------------------------------------------------|-----------------|
|  | Tile Hanging    |
|  | Roof tiles      |
|  | Render          |
|  | Weatherboarding |

### North Elevations

#### Current Eleavations

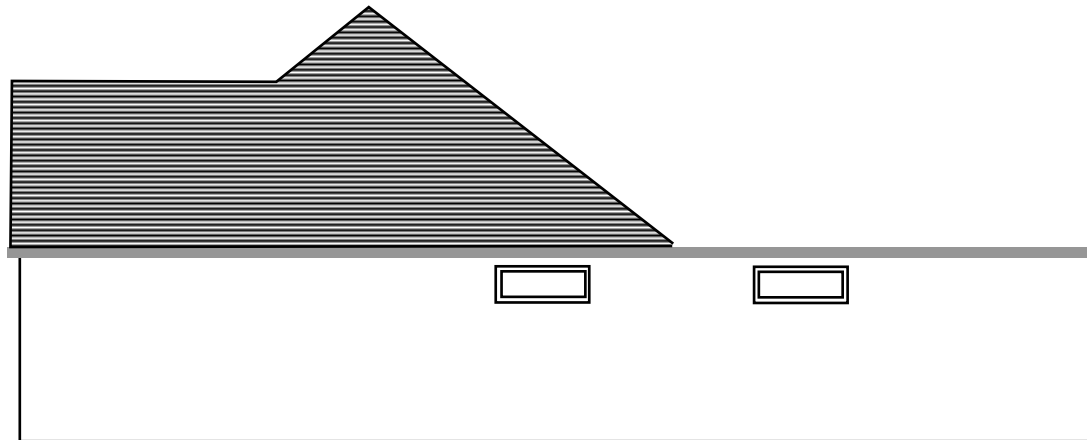


#### Proposed Elevations

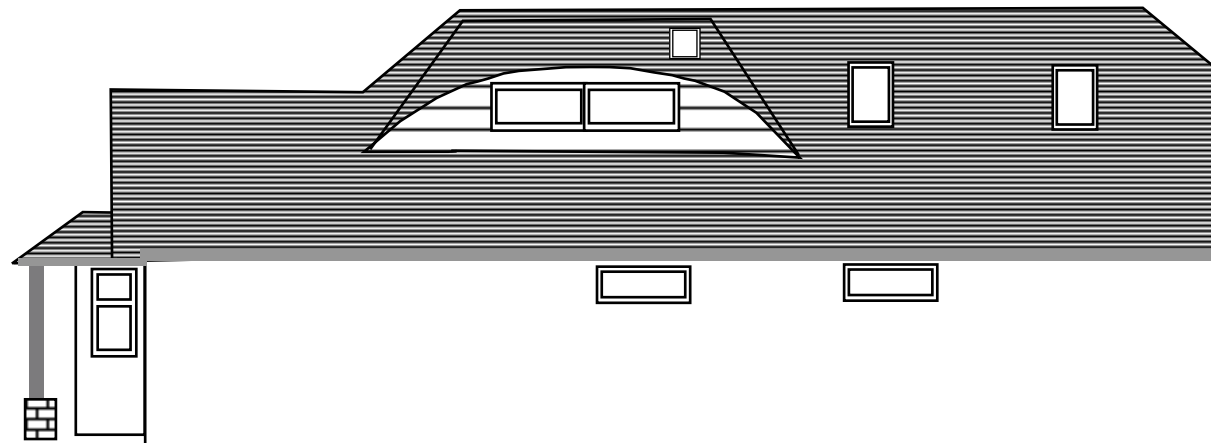


### South Elevations

#### Current Elevations

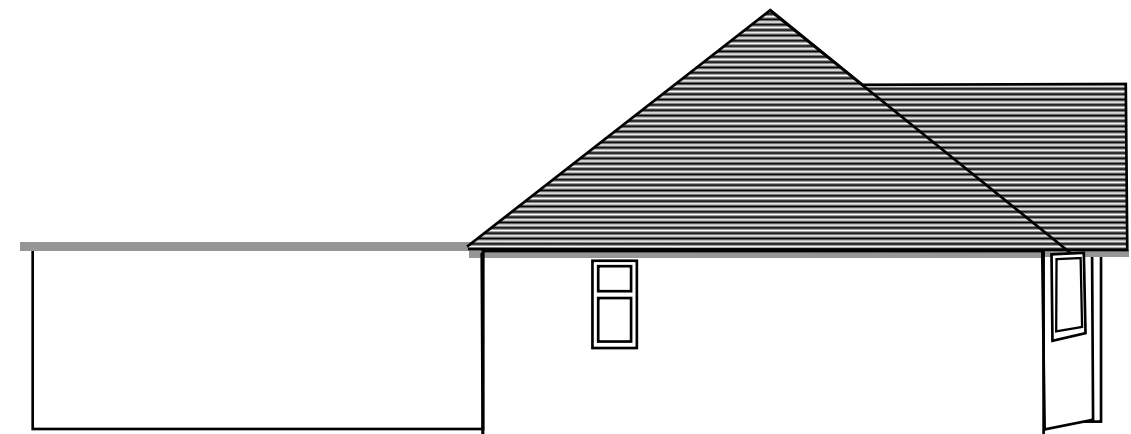

#### Proposed Elevations

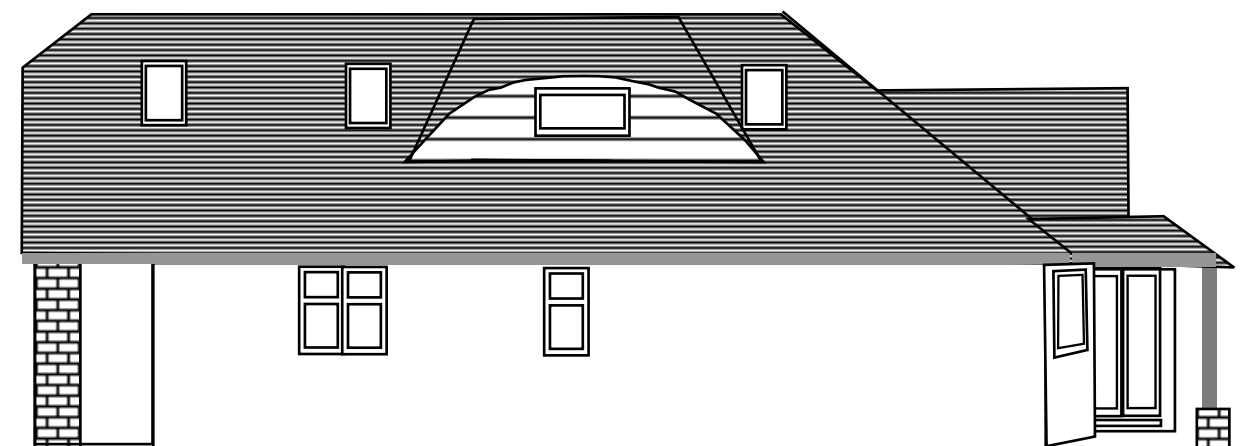

**Do Not Scale** other than for planning purposes  
 All measurements to be confirmed on site by builder  
 All drainage and plumbing routes to be checked  
 Structural Engineering calculations to be provided by others and checked for any additional loads as required  
 All Building works to be carried out in accordance with current Building Control requirements  
 Location of sanitaryware, kitchen units etc. are shown purely for identification purposes and not to be interpreted as final location.

