



PROPOSED ELEVATIONS 1:100

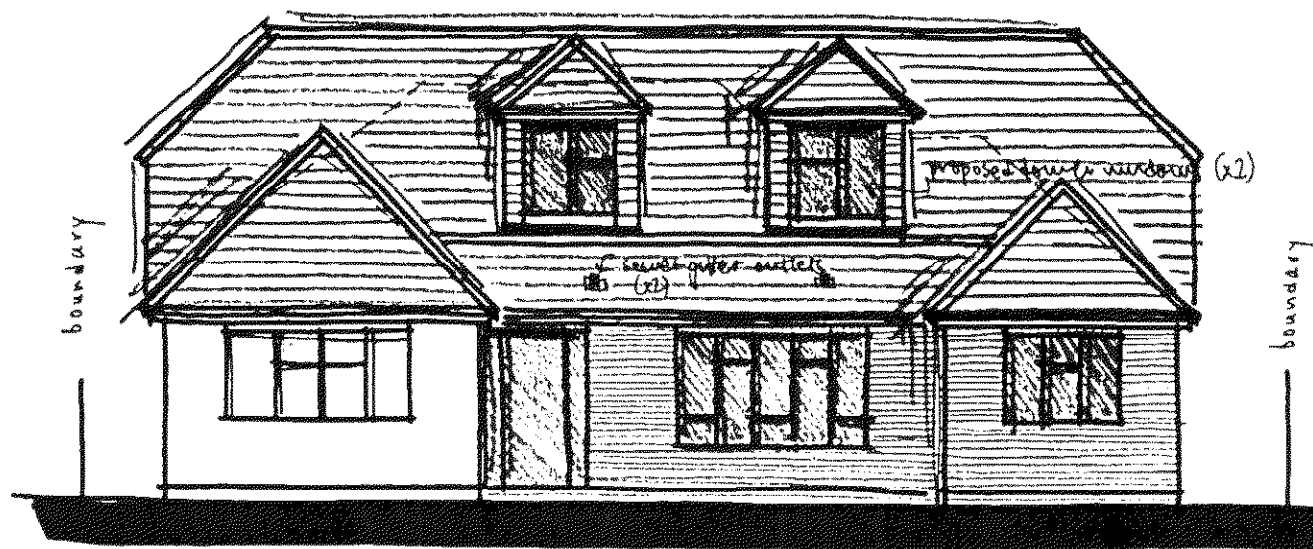


FRONT


Note - existing roof lines shown dotted.

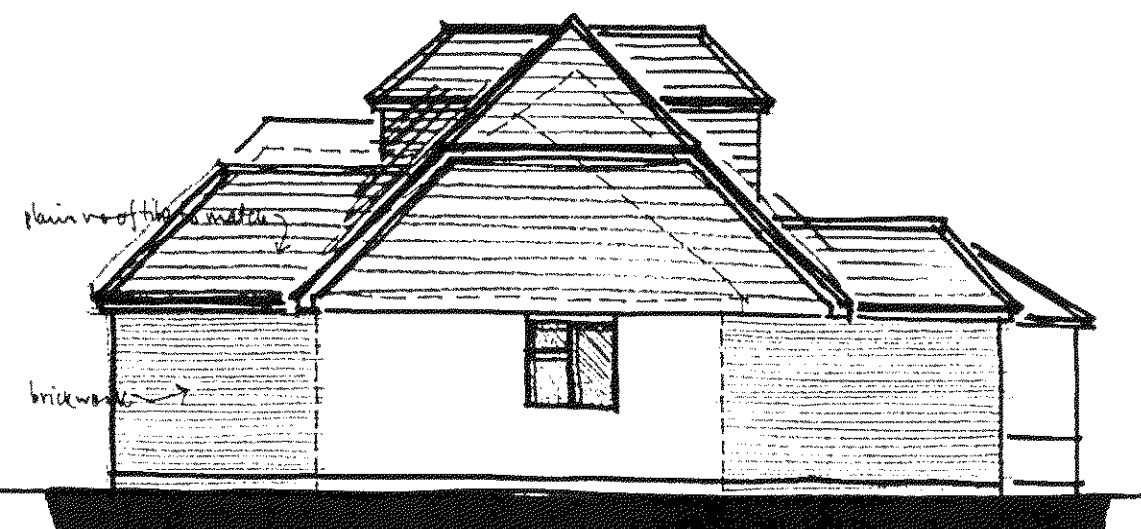

SIDE

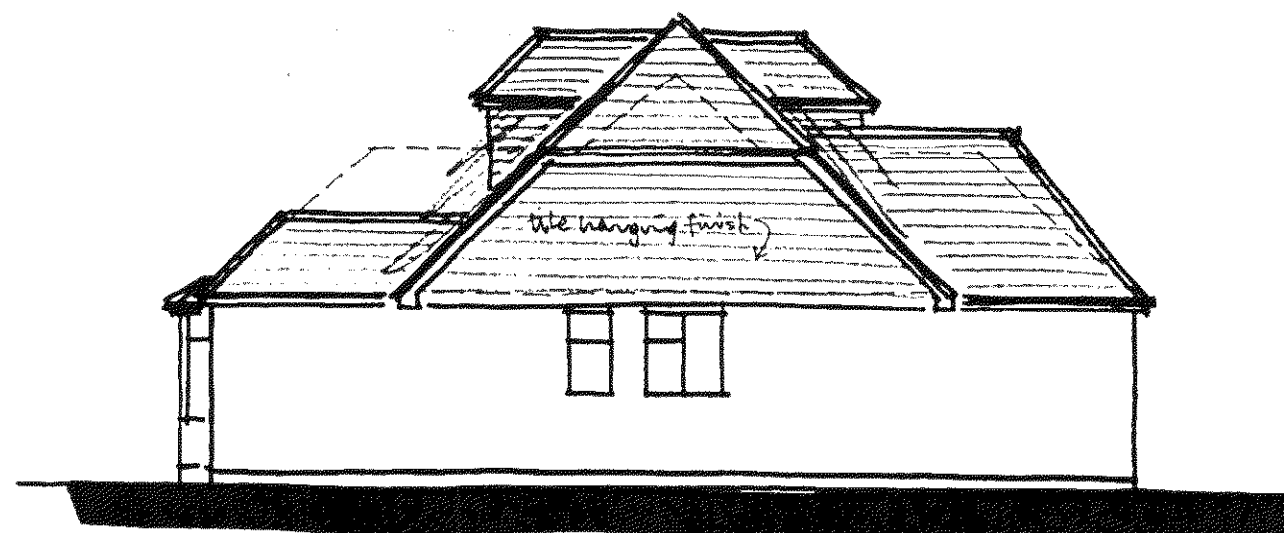

SIDE

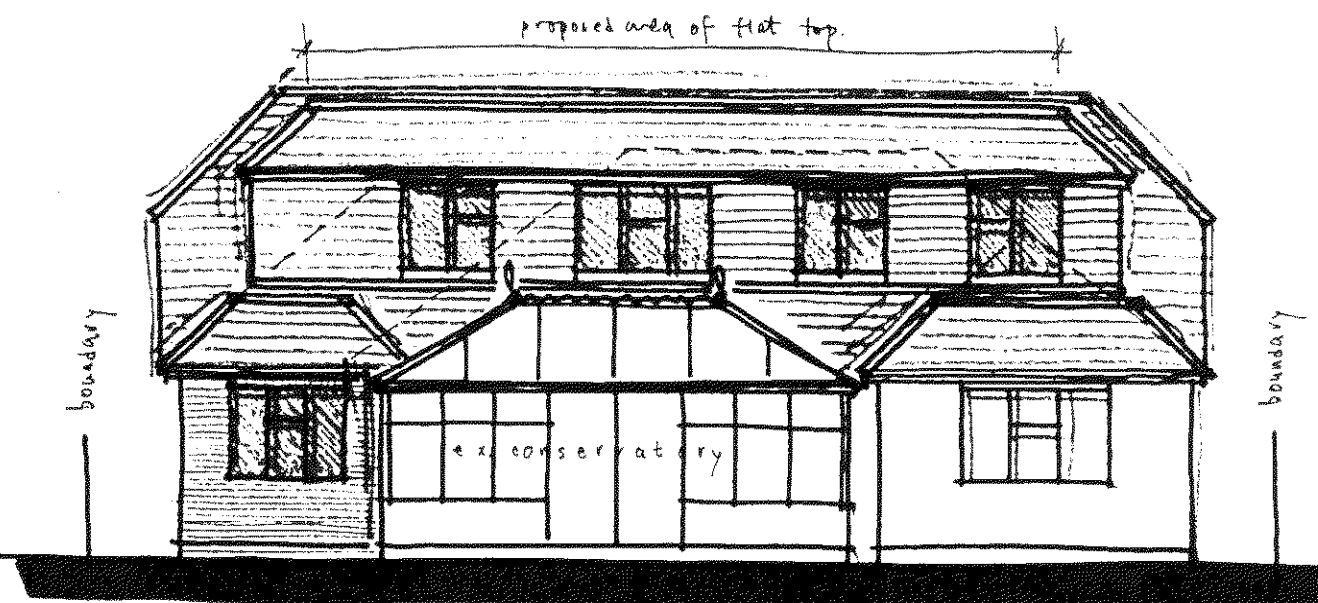

REAR

B - utility room window shown to side elevation 29/1/10.

Revisions A - design updates 8/1/10.