



PROPOSED ELEVATIONS 1:100

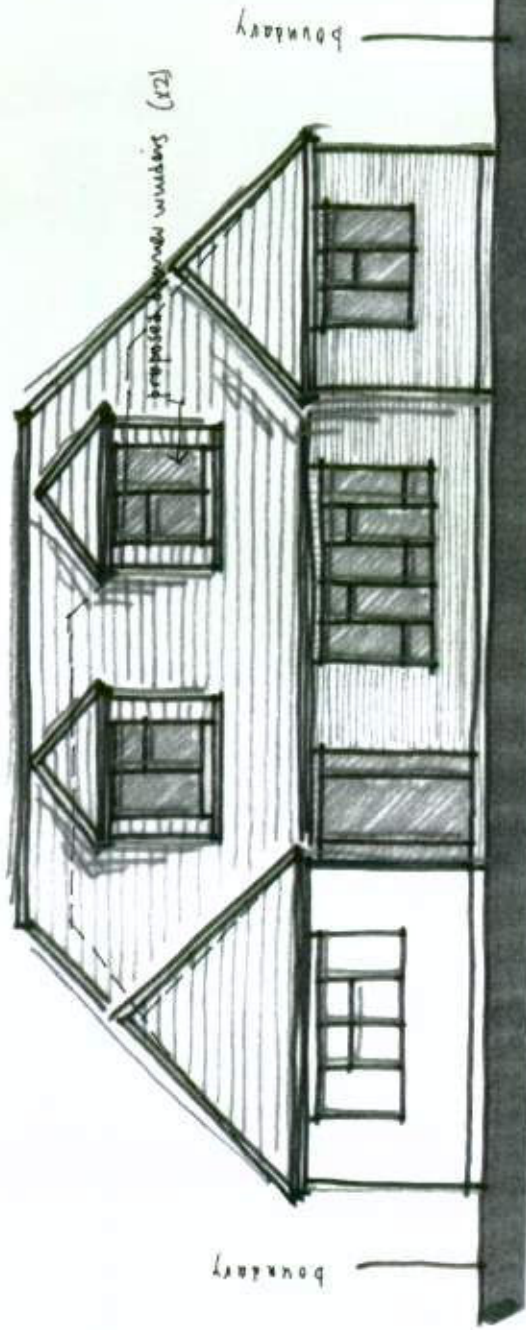


FRONT

Note - existing roof lines shown dotted

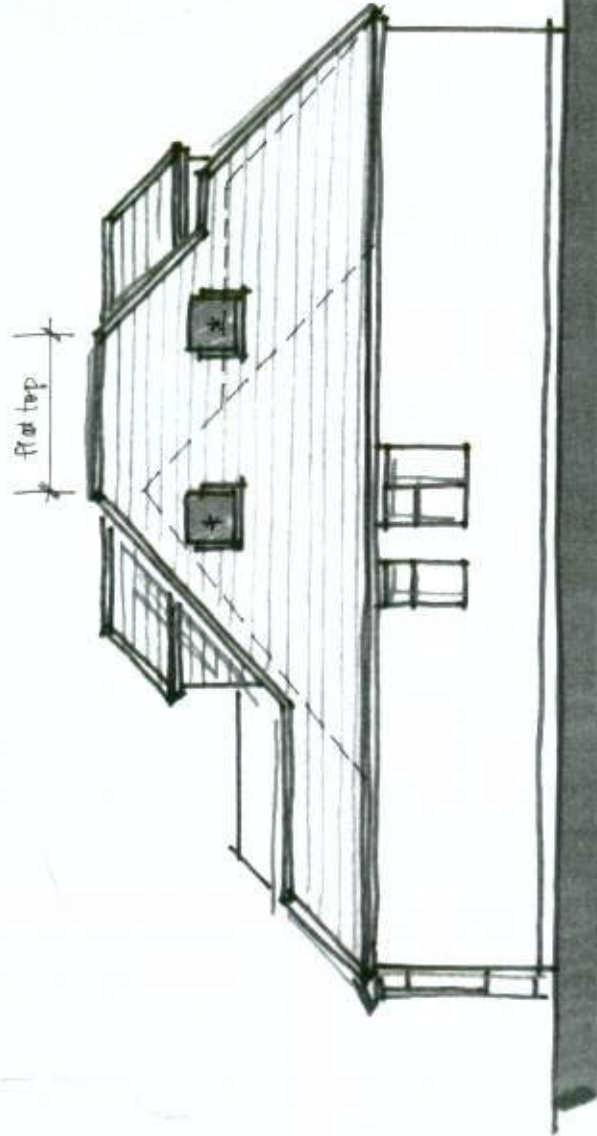


SIDE

Run District Council		
No.	FG 5	10
SUBSTITUTION		
Received	5-3-10	

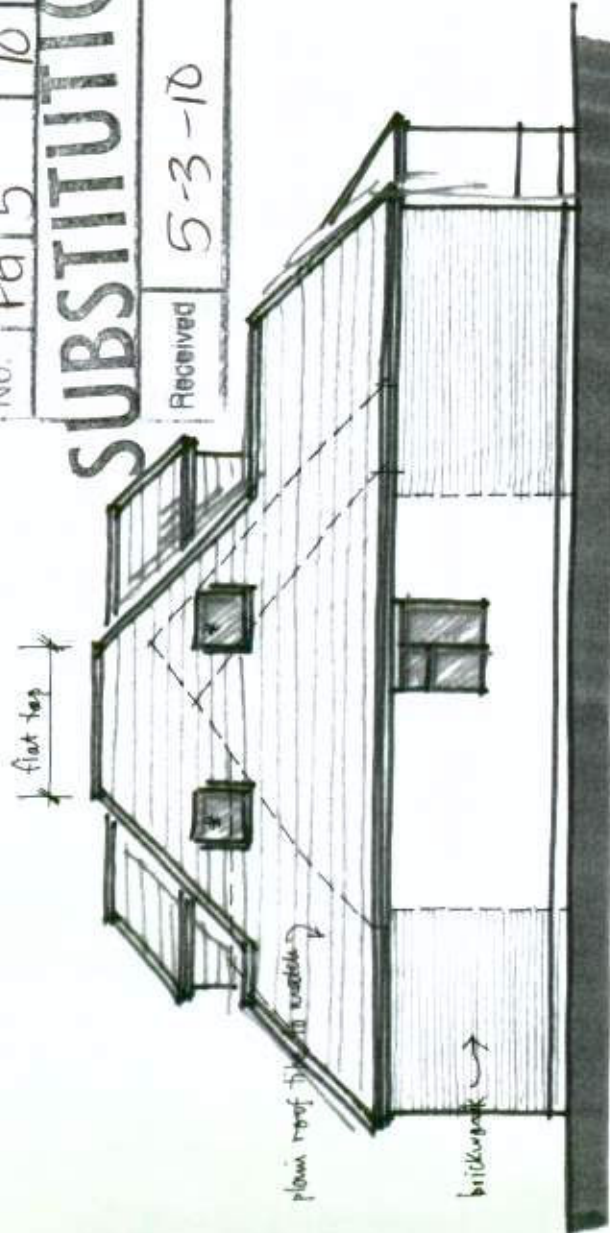

SIDE

* windows to be obscure glass with operable vent less than 17m above FFL

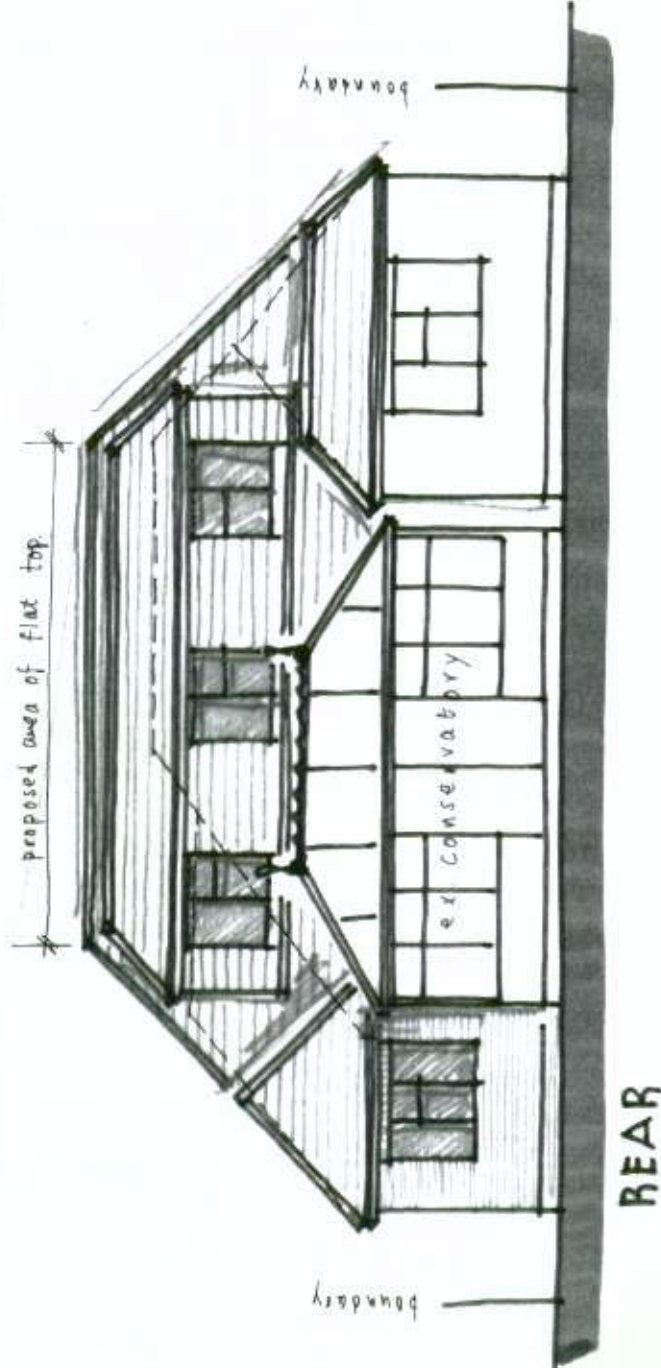

REAR

- C - full hips added 3/3/10
- B - utility room window shown to side elevation 29/1/10
- A - designs updated 8/1/10