



This drawing and its contents are the strict copyright of Architectura Design. No reproduction without permission. Do not scale. Written dimensions to be used where given. All dimensions and details to be checked on site. FOR PLANNING PURPOSES ONLY

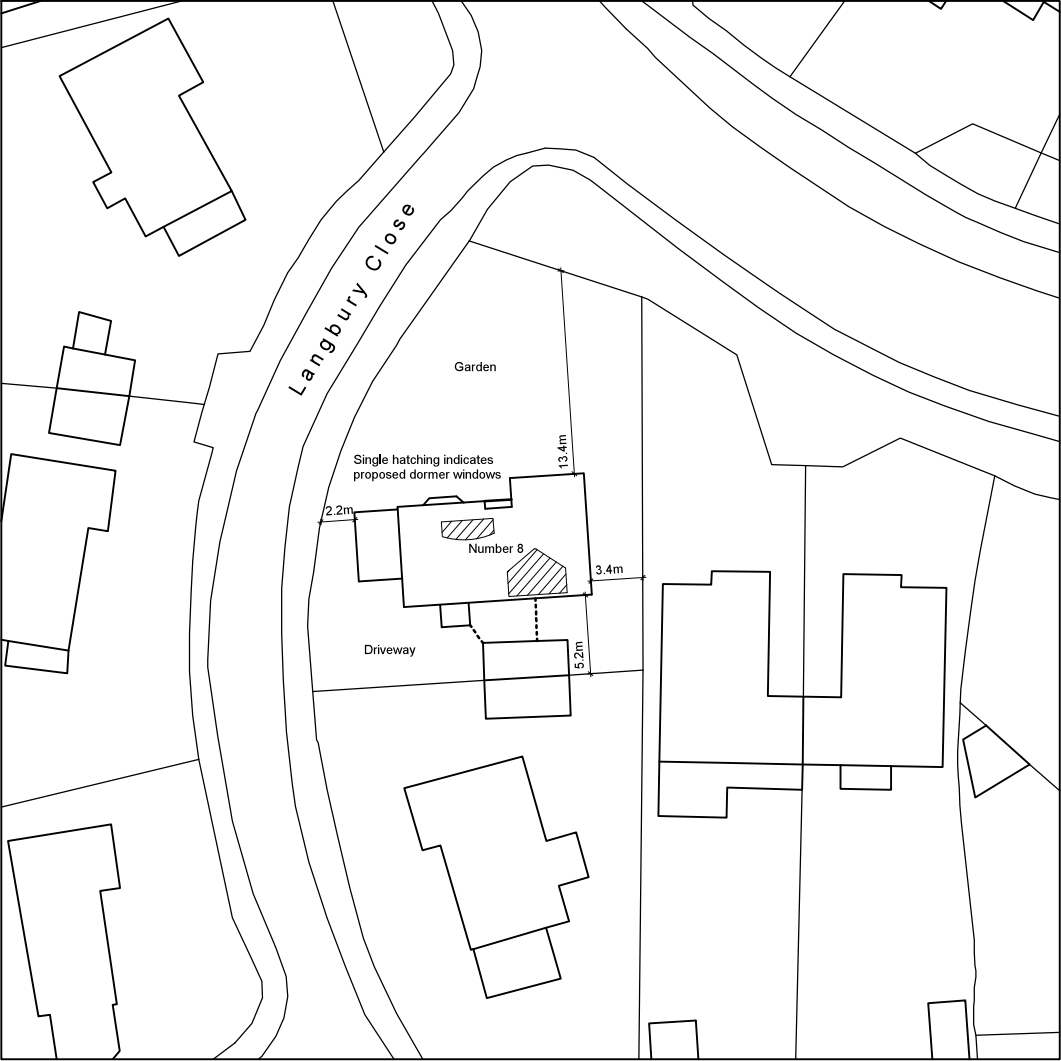


Block Plan
Scale 1:500


0 5 10 metres

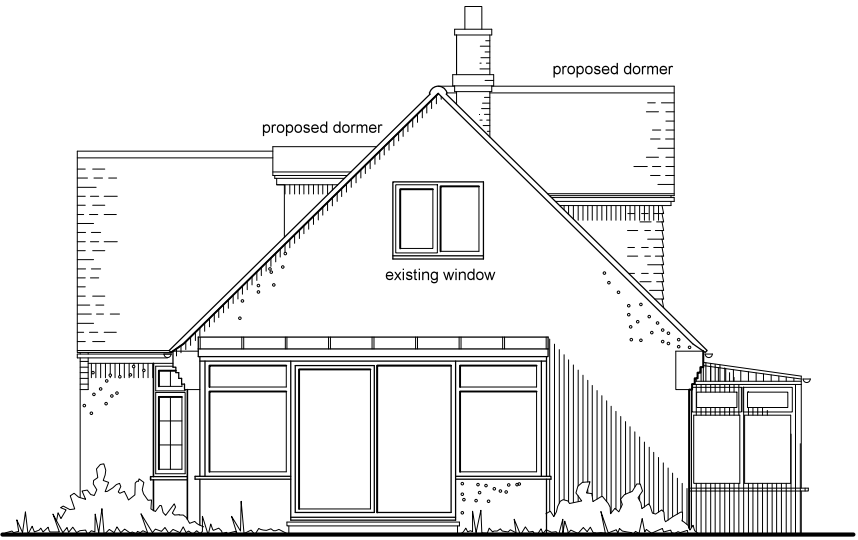

West Elevation

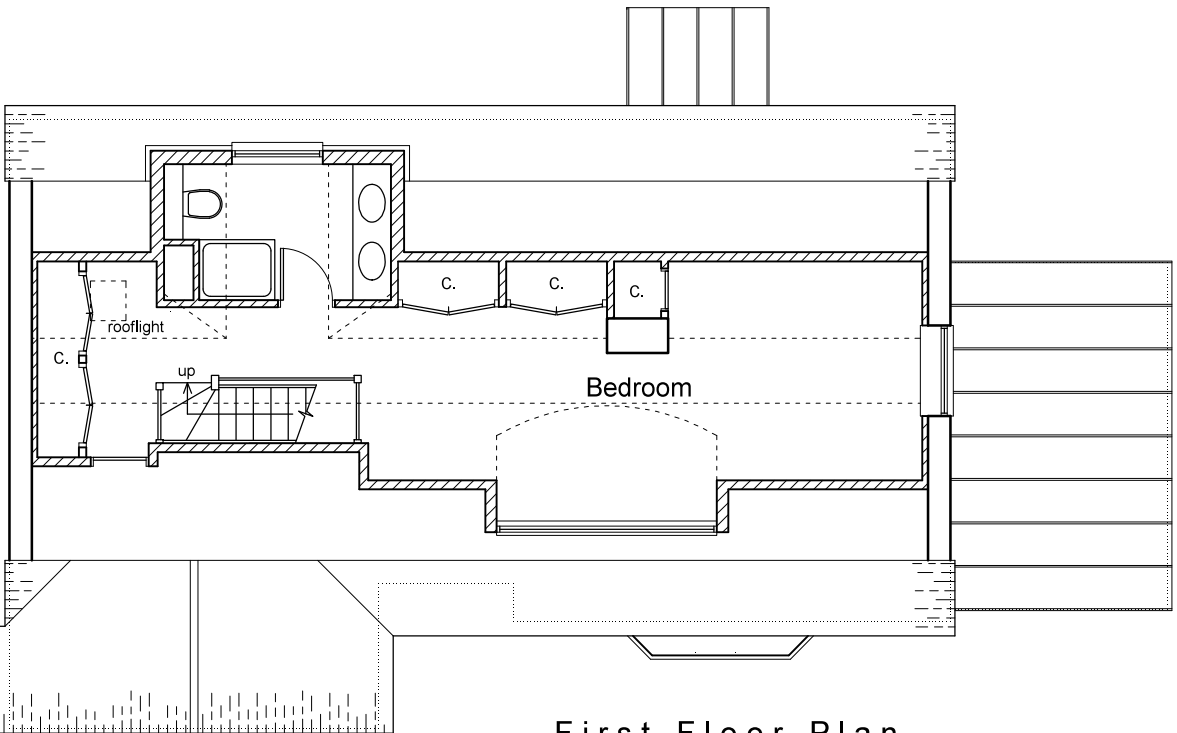

First Floor Plan

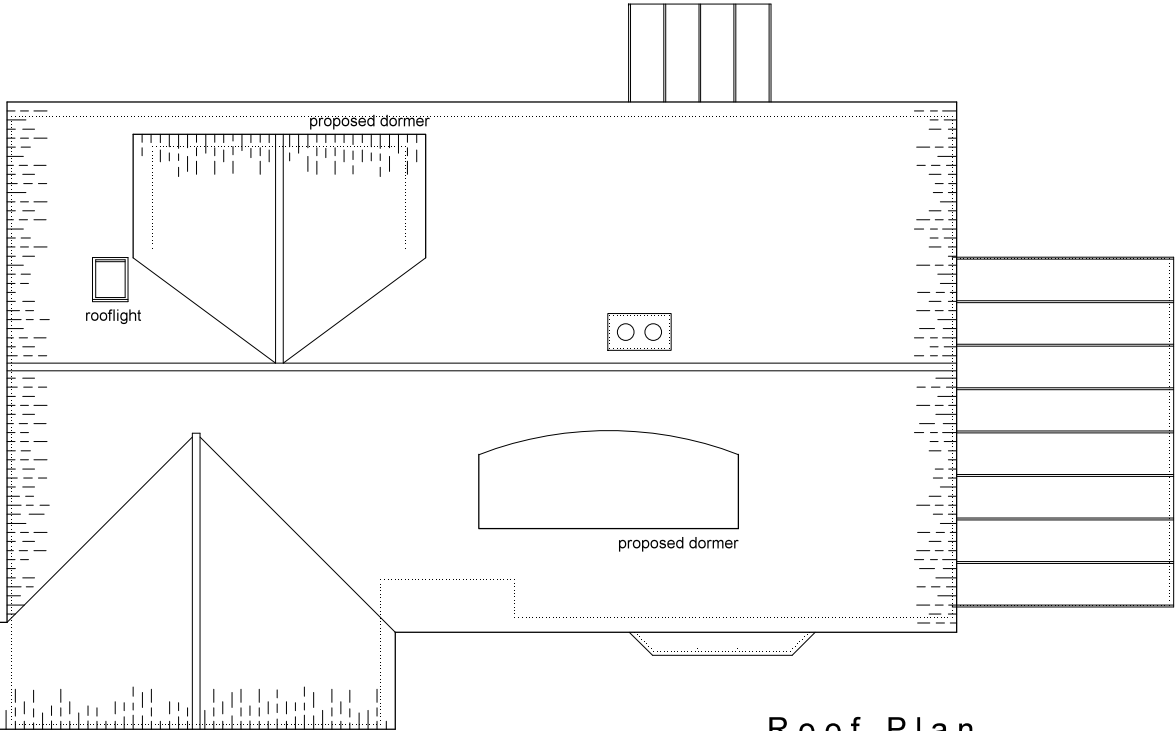

Roof Plan

0 1 2 3 4 metres

Architectura
Architectural Design & Drawing Service
Design

Proposed Loft Conversion
at Oakley Cottage, 8 Langbury Close, Ferring
for Mr and Mrs S Hayes
Drawing P02 January 2019 Scale 1:100 & 1:500 @ A3
Planning Drawing - First Floor, Roof & Block Plan & Elevation