




This drawing and its contents are the strict copyright of Architectura Design. No reproduction without permission. Do not scale. Written dimensions to be used where given. All dimensions and details to be checked on site. FOR PLANNING PURPOSES ONLY

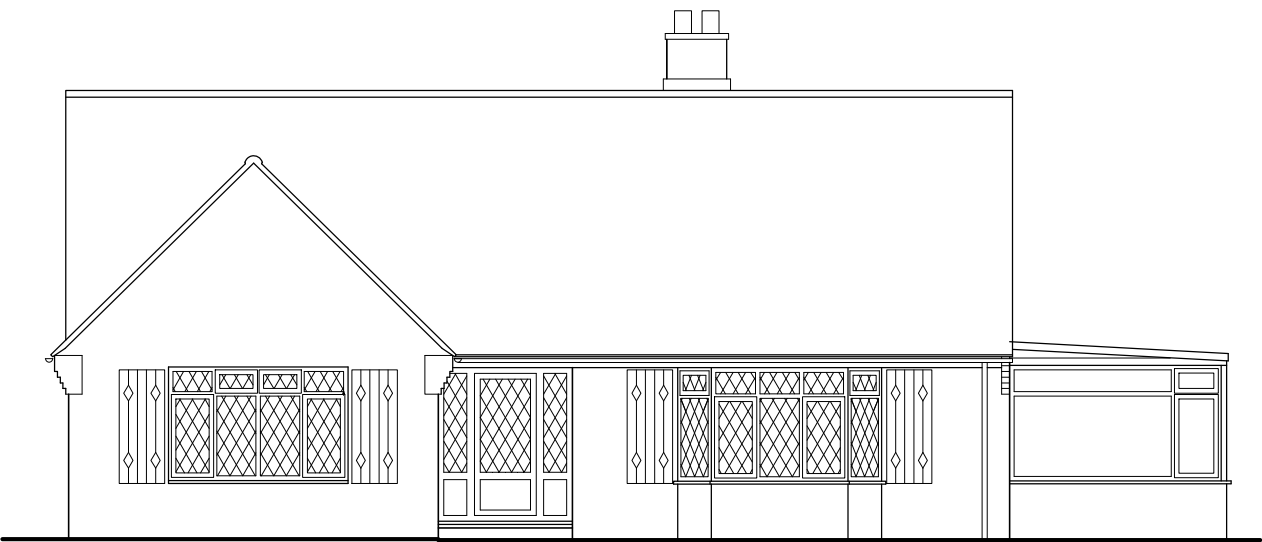


North Elevation

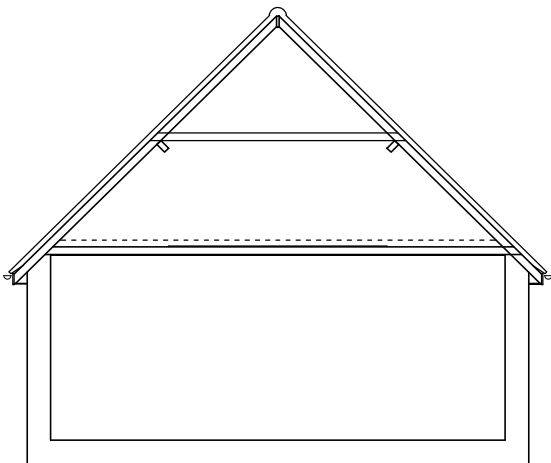

Section

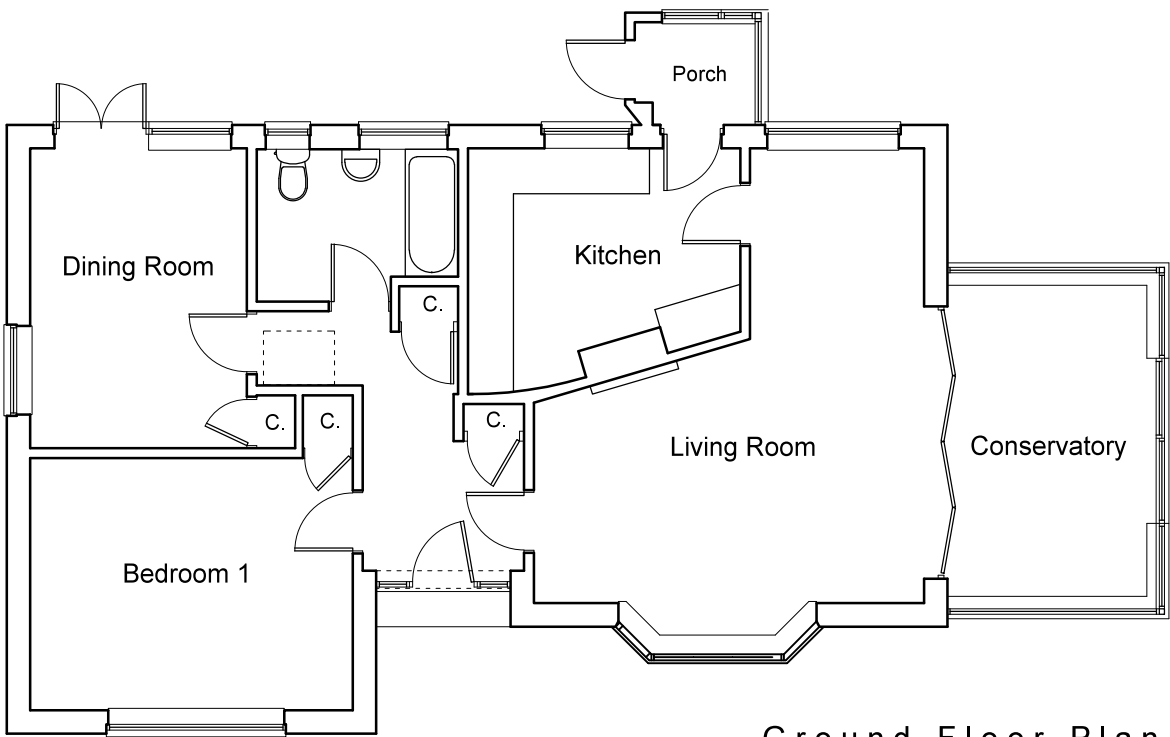

Ground Floor Plan

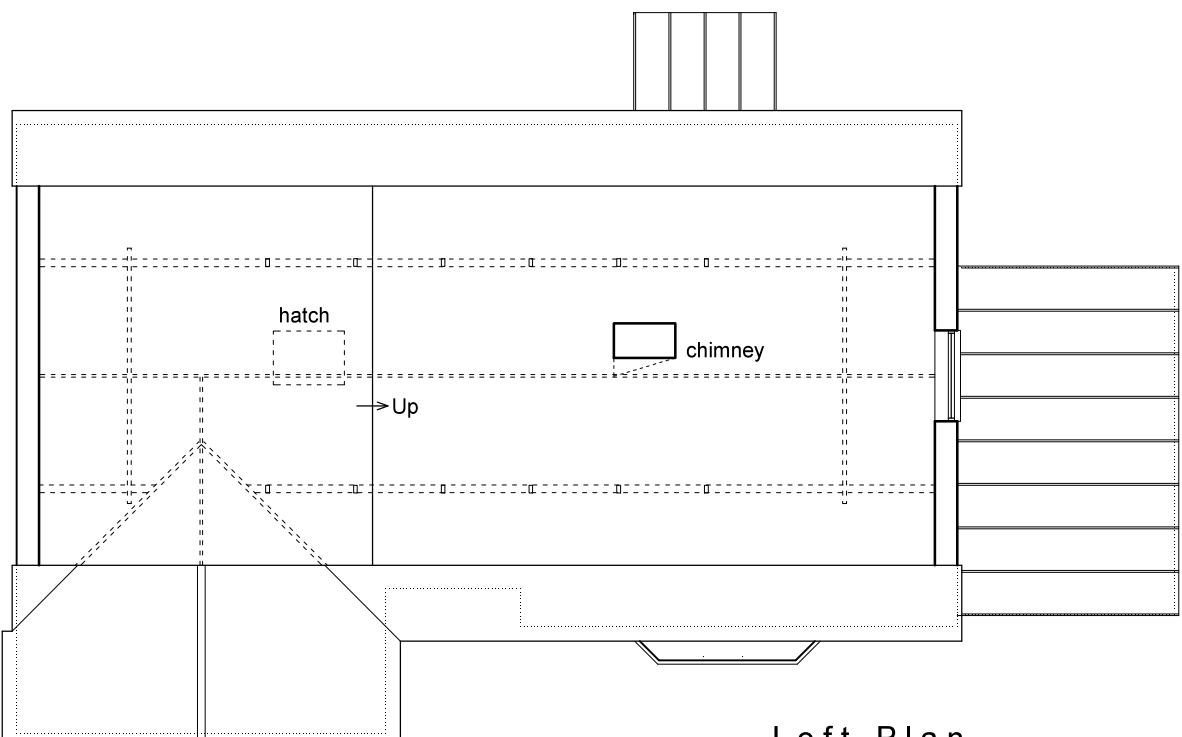

Loft Plan

0 1 2 3 4 metres

Architectura
Architectural Design & Drawing Service

Proposed Loft Conversion
at Oakley Cottage, 8 Langbury Close, Ferring
for Mr and Mrs S Hayes
Drawing S01 October 2018 Scale 1:100 @ A3
Survey Drawing - Floor Plans, North Elevation & Section