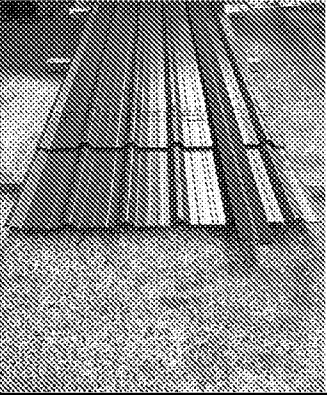
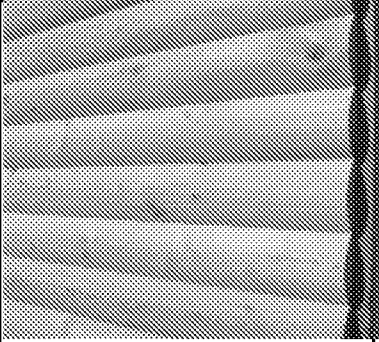


SCHEDULE OF FINISHES				
POSITION	MATERIAL	COLOUR		
MAIN ROOF	PVC Platisol coated profile sheeting	Anthracite		
Guttering and down pipes	Plastic Half round	Black		
EXTERNAL WALL	Pine log lap cladding	Natural Pine		
WINDOWS	UPVC	Anthracite Grey		
Doors	Commercial Aluminium doors	Anthracite Grey		
Paving	Indian Stone Paving	SELECTED GREY		