


NOTES:  
All dimensions must be checked on site and not  
scaled from this drawing.

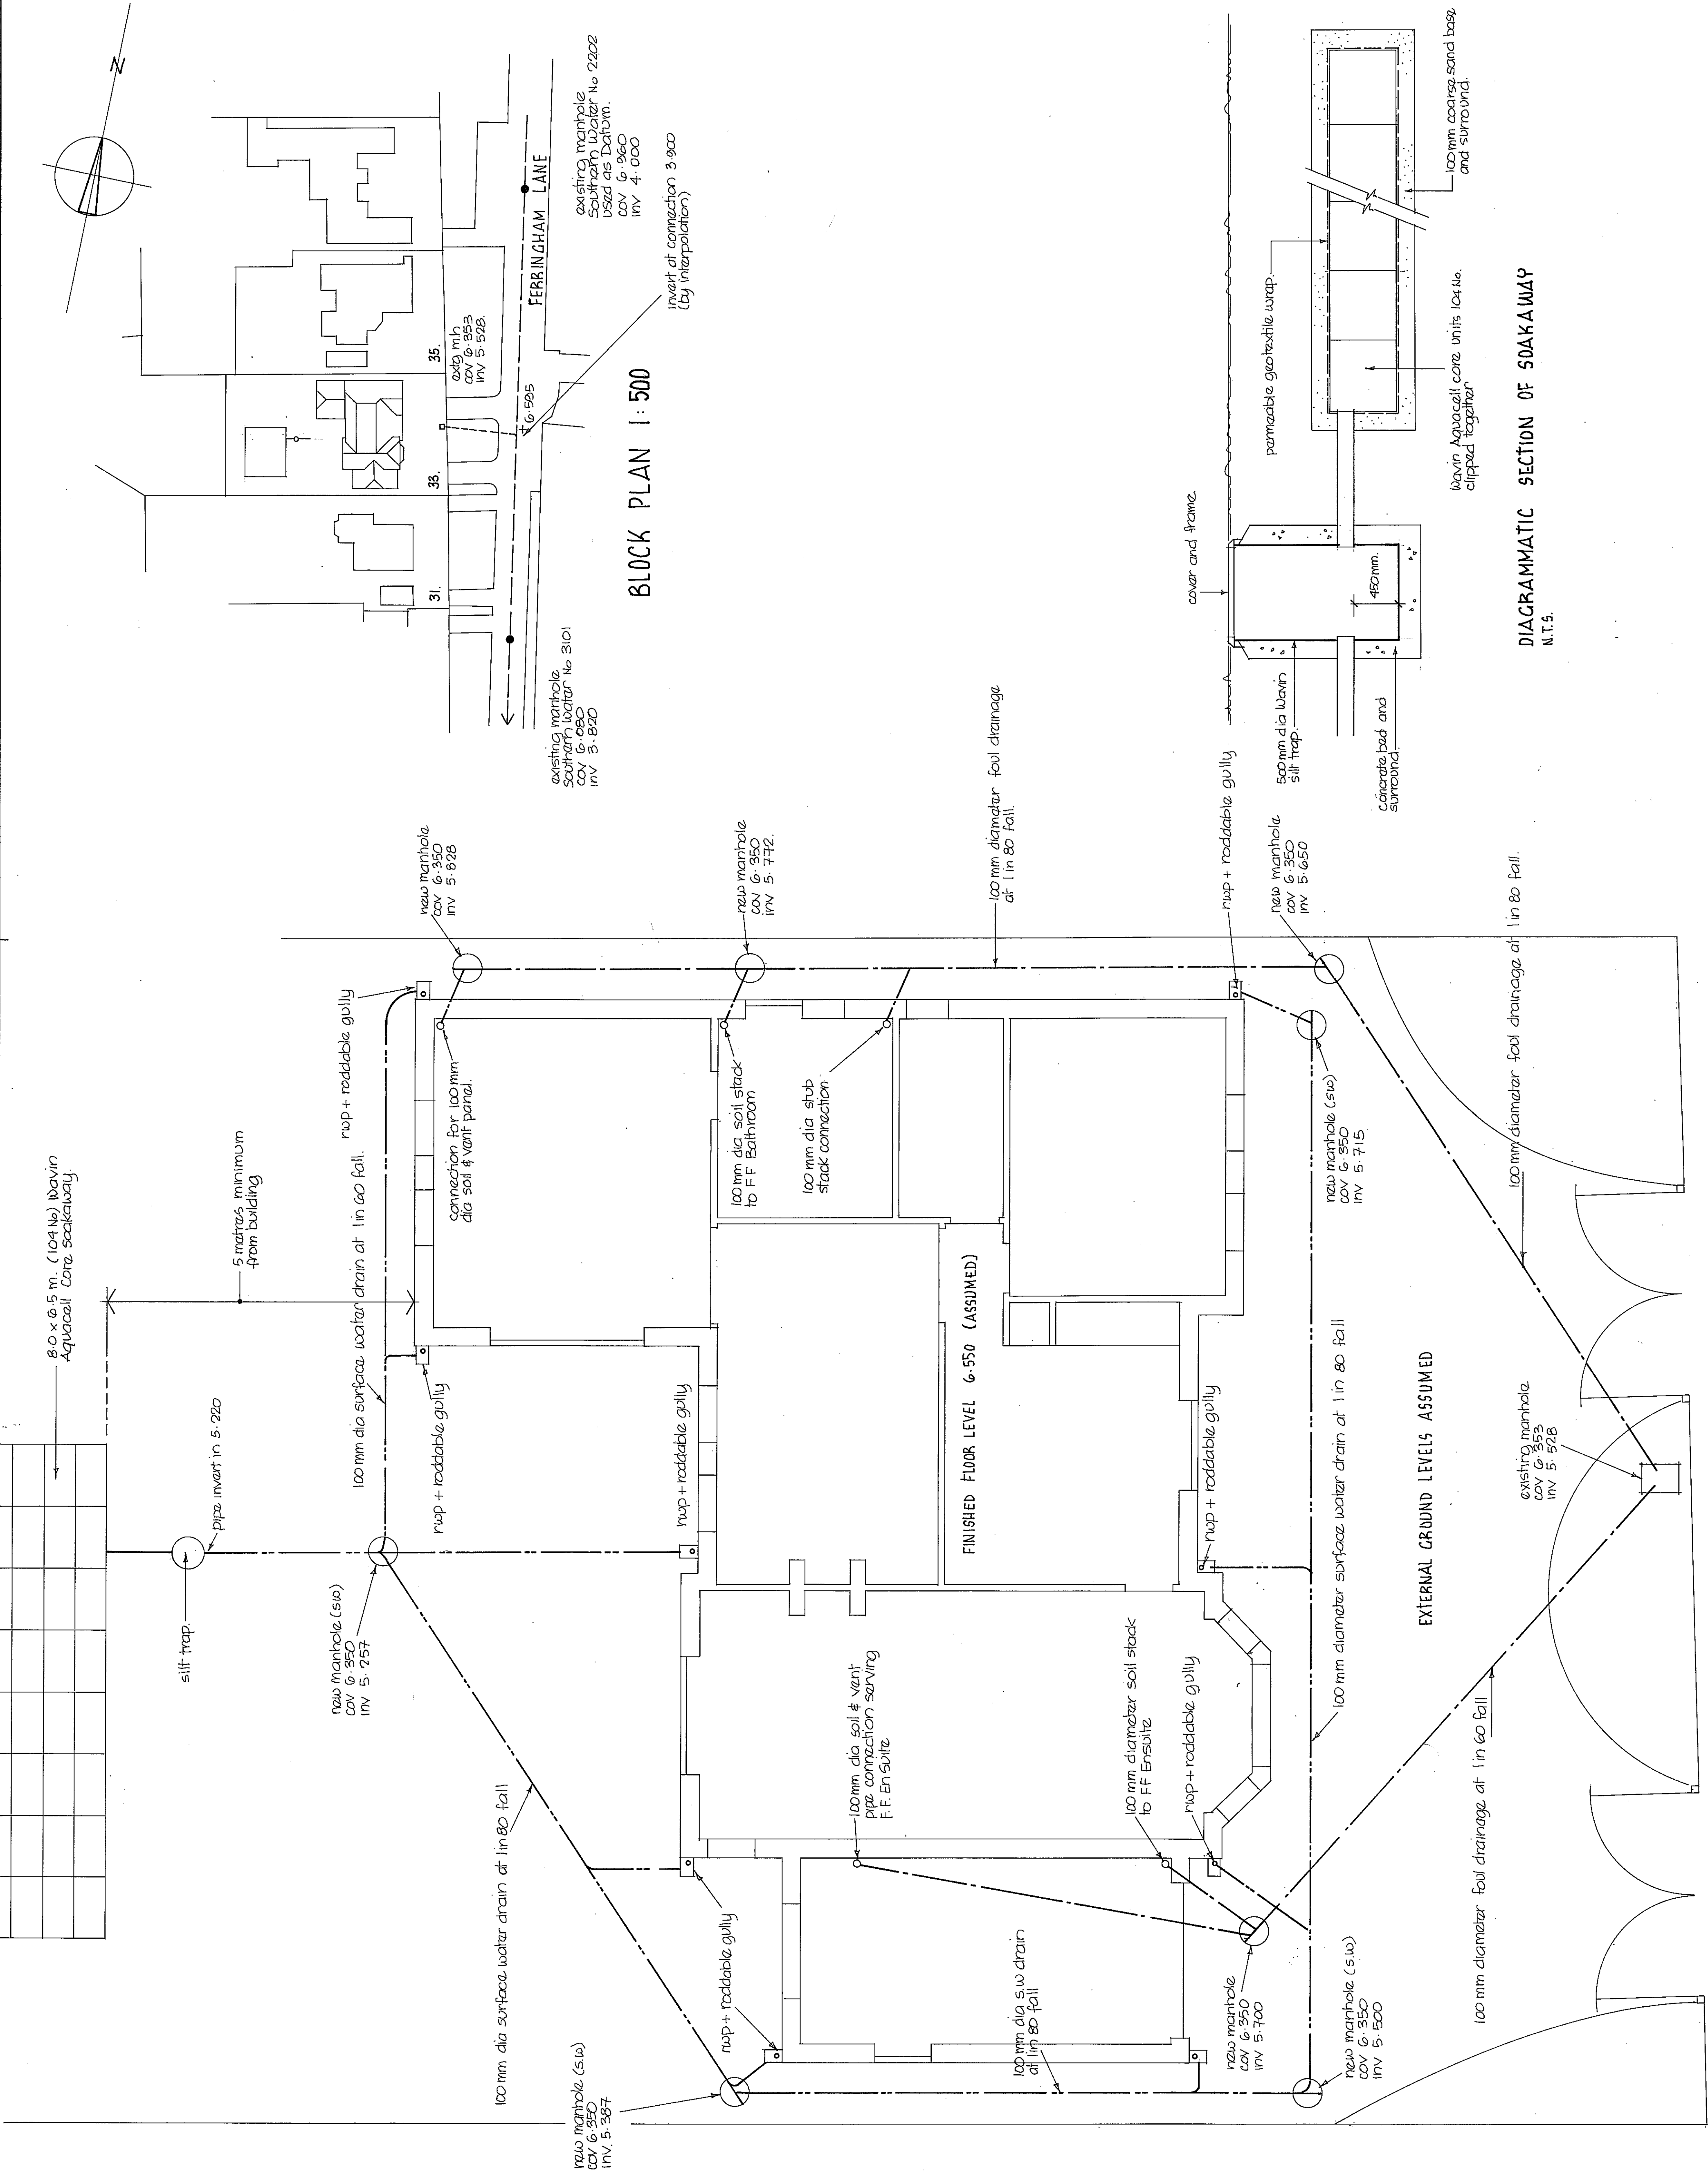

**Aquatech Drainage**  
consultants Ltd

2718 South Street  
Dorchester Dorset DT1 1BY  
Tel: 01305 757250 Fax: 01305 757290

278 High Street  
Dorking Surrey RH4 1QT  
Tel: 01306 887666 Fax: 01306 887668

Greenfield House  
The Quadrant  
West Sussex, BN20 4DJ  
Tel: 01903 744133 Fax: 01903 743130

solutions@drainageconsultants.uk.com  
[www.drainageconsultants.uk.com](http://www.drainageconsultants.uk.com)

Client  
Mr and Mrs P Bezencon

Job Title  
33 Ferringham Lane  
Ferring  
Worthing  
BN12 5NB

**Drawing Title**

**Foul and surface water  
drainage systems. Surface  
water soakaway details**

Scale **1:50 @ A1**

|      |           |          |
|------|-----------|----------|
| Date | July 2013 | Drawn by |
|------|-----------|----------|

|          |          |      |
|----------|----------|------|
| Drg. No. | 130702/1 | Rev. |
|----------|----------|------|