


PERFO

GROUND REINFORCEMENT SYSTEM

features technical installation gallery video contact



PERFO-AK Anchor Reinforcement Tile

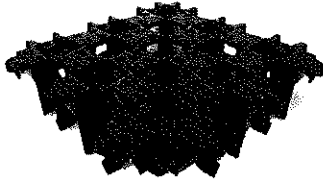

PERFO-AK Anchor Tile

AK Anchor Tile (300 x 300 mm)

For installation into existing grass areas, soil and onto a prepared base

Can be back-filled with gravel, sand, soil or a mixture of these


2-tier design suppresses resurgence of mud from below. Special openings ensure effective drainage

Large ground anchors ensure best possible fixing, even in poor ground or under heavy loads

FULL SPECIFICATION PRODUCT COMPARISON CHART INSTALLATION INSTRUCTIONS



Paddock

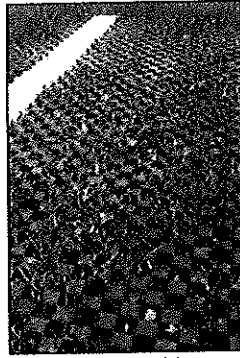

Vehicle Parking



Livestock use

Patented System, all copyright © S2T Group

THE STABLE COMPANY™

EQUESTRIAN BUILDINGS

GARDEN ROOMS

GARAGES & OUTBUILDINGS

BUILDING SPECIFICATION

Reference: 201228053 /1

Please read in conjunction with any drawings provided.

Basic building sections

Qty	Size (width x depth)	Description
1	5.70m x 6.00m	Two bay garage with single opening
(Imperial measurements are given as a guide only. Dimensions are external overall)		

Wall construction:

Frame constructed from 38mm x 89mm C16 structural grade timbers. Uprights positioned at not greater than 610mm centres. Pressure treated bottom rail with damp proof membrane. Damp proof membrane fitted between the cladding and the frame. Standard eaves height is set at 2.3m above finished floor level.

External cladding:

Featheredge:

Pressure treated and rough sawn from 19x150mm selected redwood pine. Guaranteed for 15 years against rot and decay. Fixed to the frame structure using 50mm galvanised ring shank nails.

Exterior cladding colour:

Exterior stained in a medium brown wood stain with one year weather shield guarantee.

Roof structure:

Trussed rafter type for tiled roofs

Roof trusses spaced at 600mm centres (typical spacing – size may vary according to design) at a pitch of 25 degrees. Roof structure suitable for tile covering, wind and snow loads.

External features and trims:

Green Oak:

The front of the building is framed with 145mm x 145mm oak posts, 240mm x 89mm oak beams and matching curved stays.

Eaves detail:

100mm overhang all round the building. The soffit is filled in using a timber trim to match.

Overhang filled in using tongue and groove boards.

Outgang Lane • Osbaldwick • York • YO19 5UP • Tel: 01904 430630 Fax: 01904 430633

E-mail: enquire@thestablecompany.com Website: www.thestablecompany.com

Revised to reflect 12/2014

THE STABLE COMPANY

EQUESTRIAN BUILDINGS

GARDEN ROOMS

GARAGES & OUTBUILDINGS

Roof cladding:

Western red cedar shingle roof laid onto 25 x 38mm tile battens and a breathable membrane.

Guttering:

Half round 112mm uPVC guttering fixed to the fascia all round the building. Rainwater down pipes sited at agreed positions in readiness for discharge from a shoe. (Colour choice: black or brown, please specify at time of ordering)

Doors:

Door colour: All doors finished with a brown stain.

Utility Door:

Framed, braced and ledge type door mounted in a 100mm x 75mm separate door frame. Fitted with a 5 lever mortice lock and Aluminium lever handles.
Size (overall including the frame): 2135mm (h) x 1000mm (w)
Option: Floor level aluminium threshold to stop draughts is available on request.

Interior Lining:

Fully lined to eaves with 9mm exterior grade hardwood plywood, fixed to wall structure with 50mm galvanised ring shank nails. Internal corners finished with a timber corner fillet.

Items not included.

These are items that we have not allowed for in our price but which will need to be provided by the customer.

- Waste removal, however, the site will be left tidied.
- On-site toilet facilities or welfare facilities for the installers.
- Generator for power tools.


Outgang Lane
Osbaldwick
York
YO19 5UP


Tel: 01904 430630
Fax: 01904 430363

TITLE

SPECIFICATION

DRG No.	
SCALE	
DRAWN	
DATE	

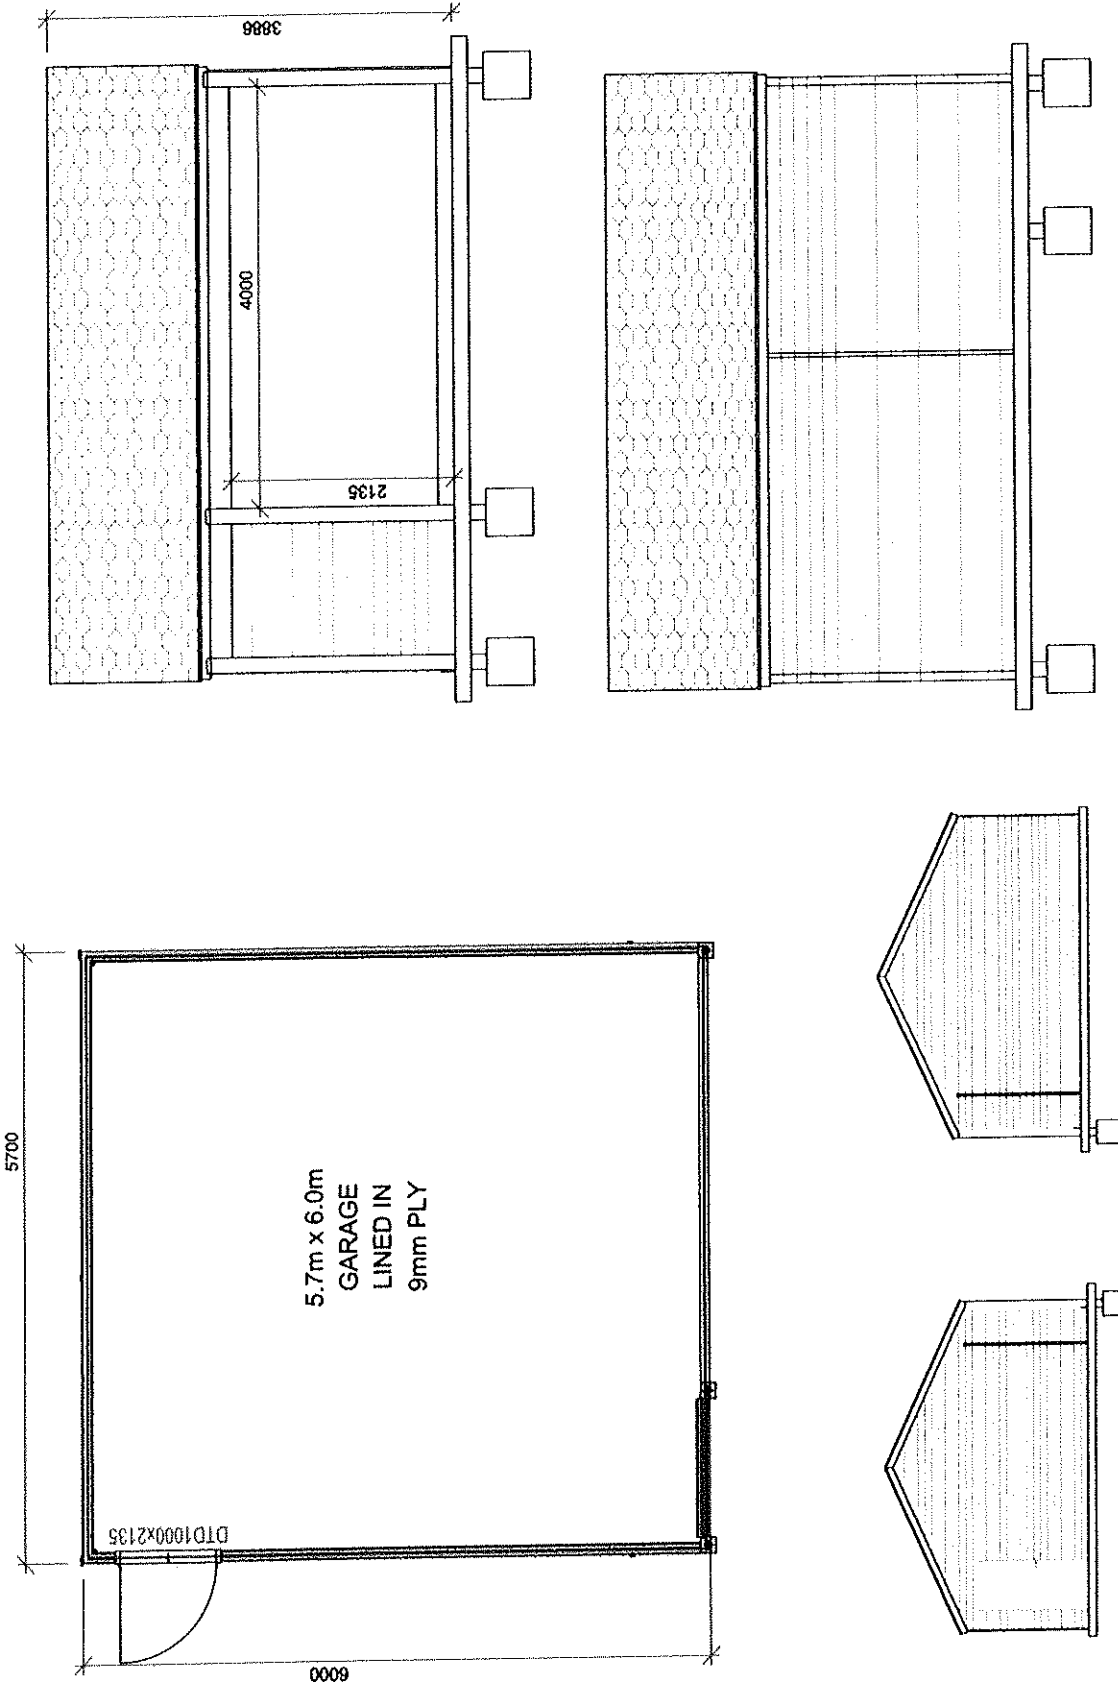

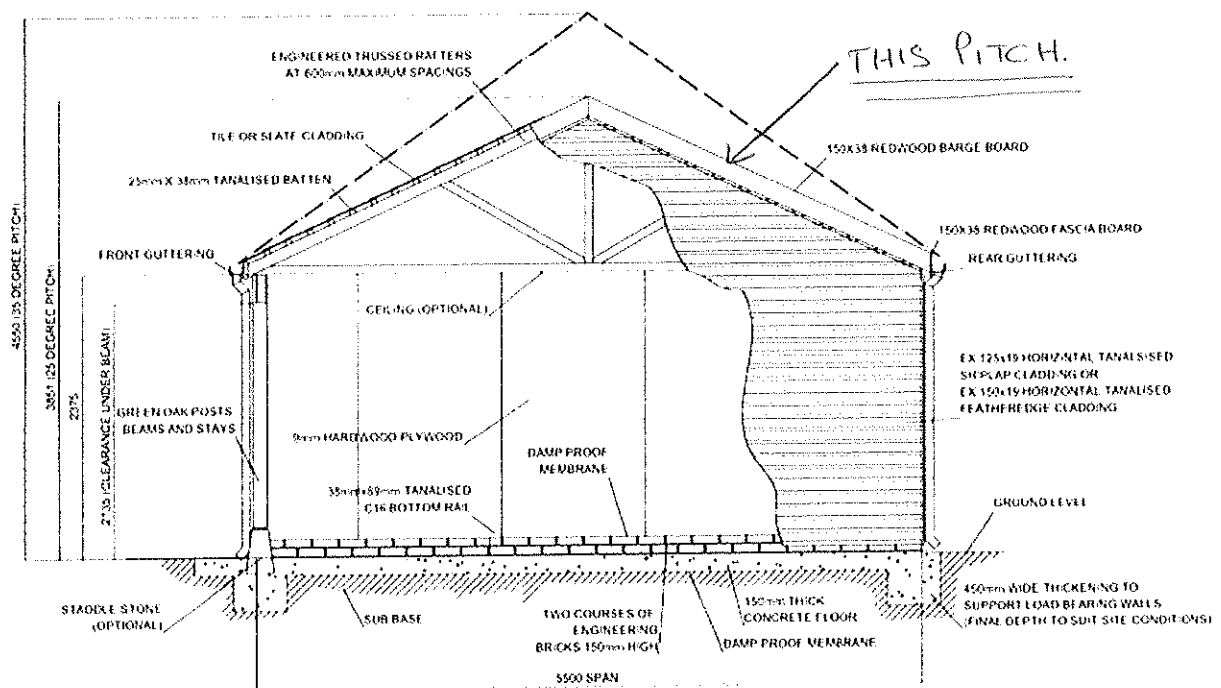

THE SINGLE STOREY TYPICAL SPECIFICATION

