



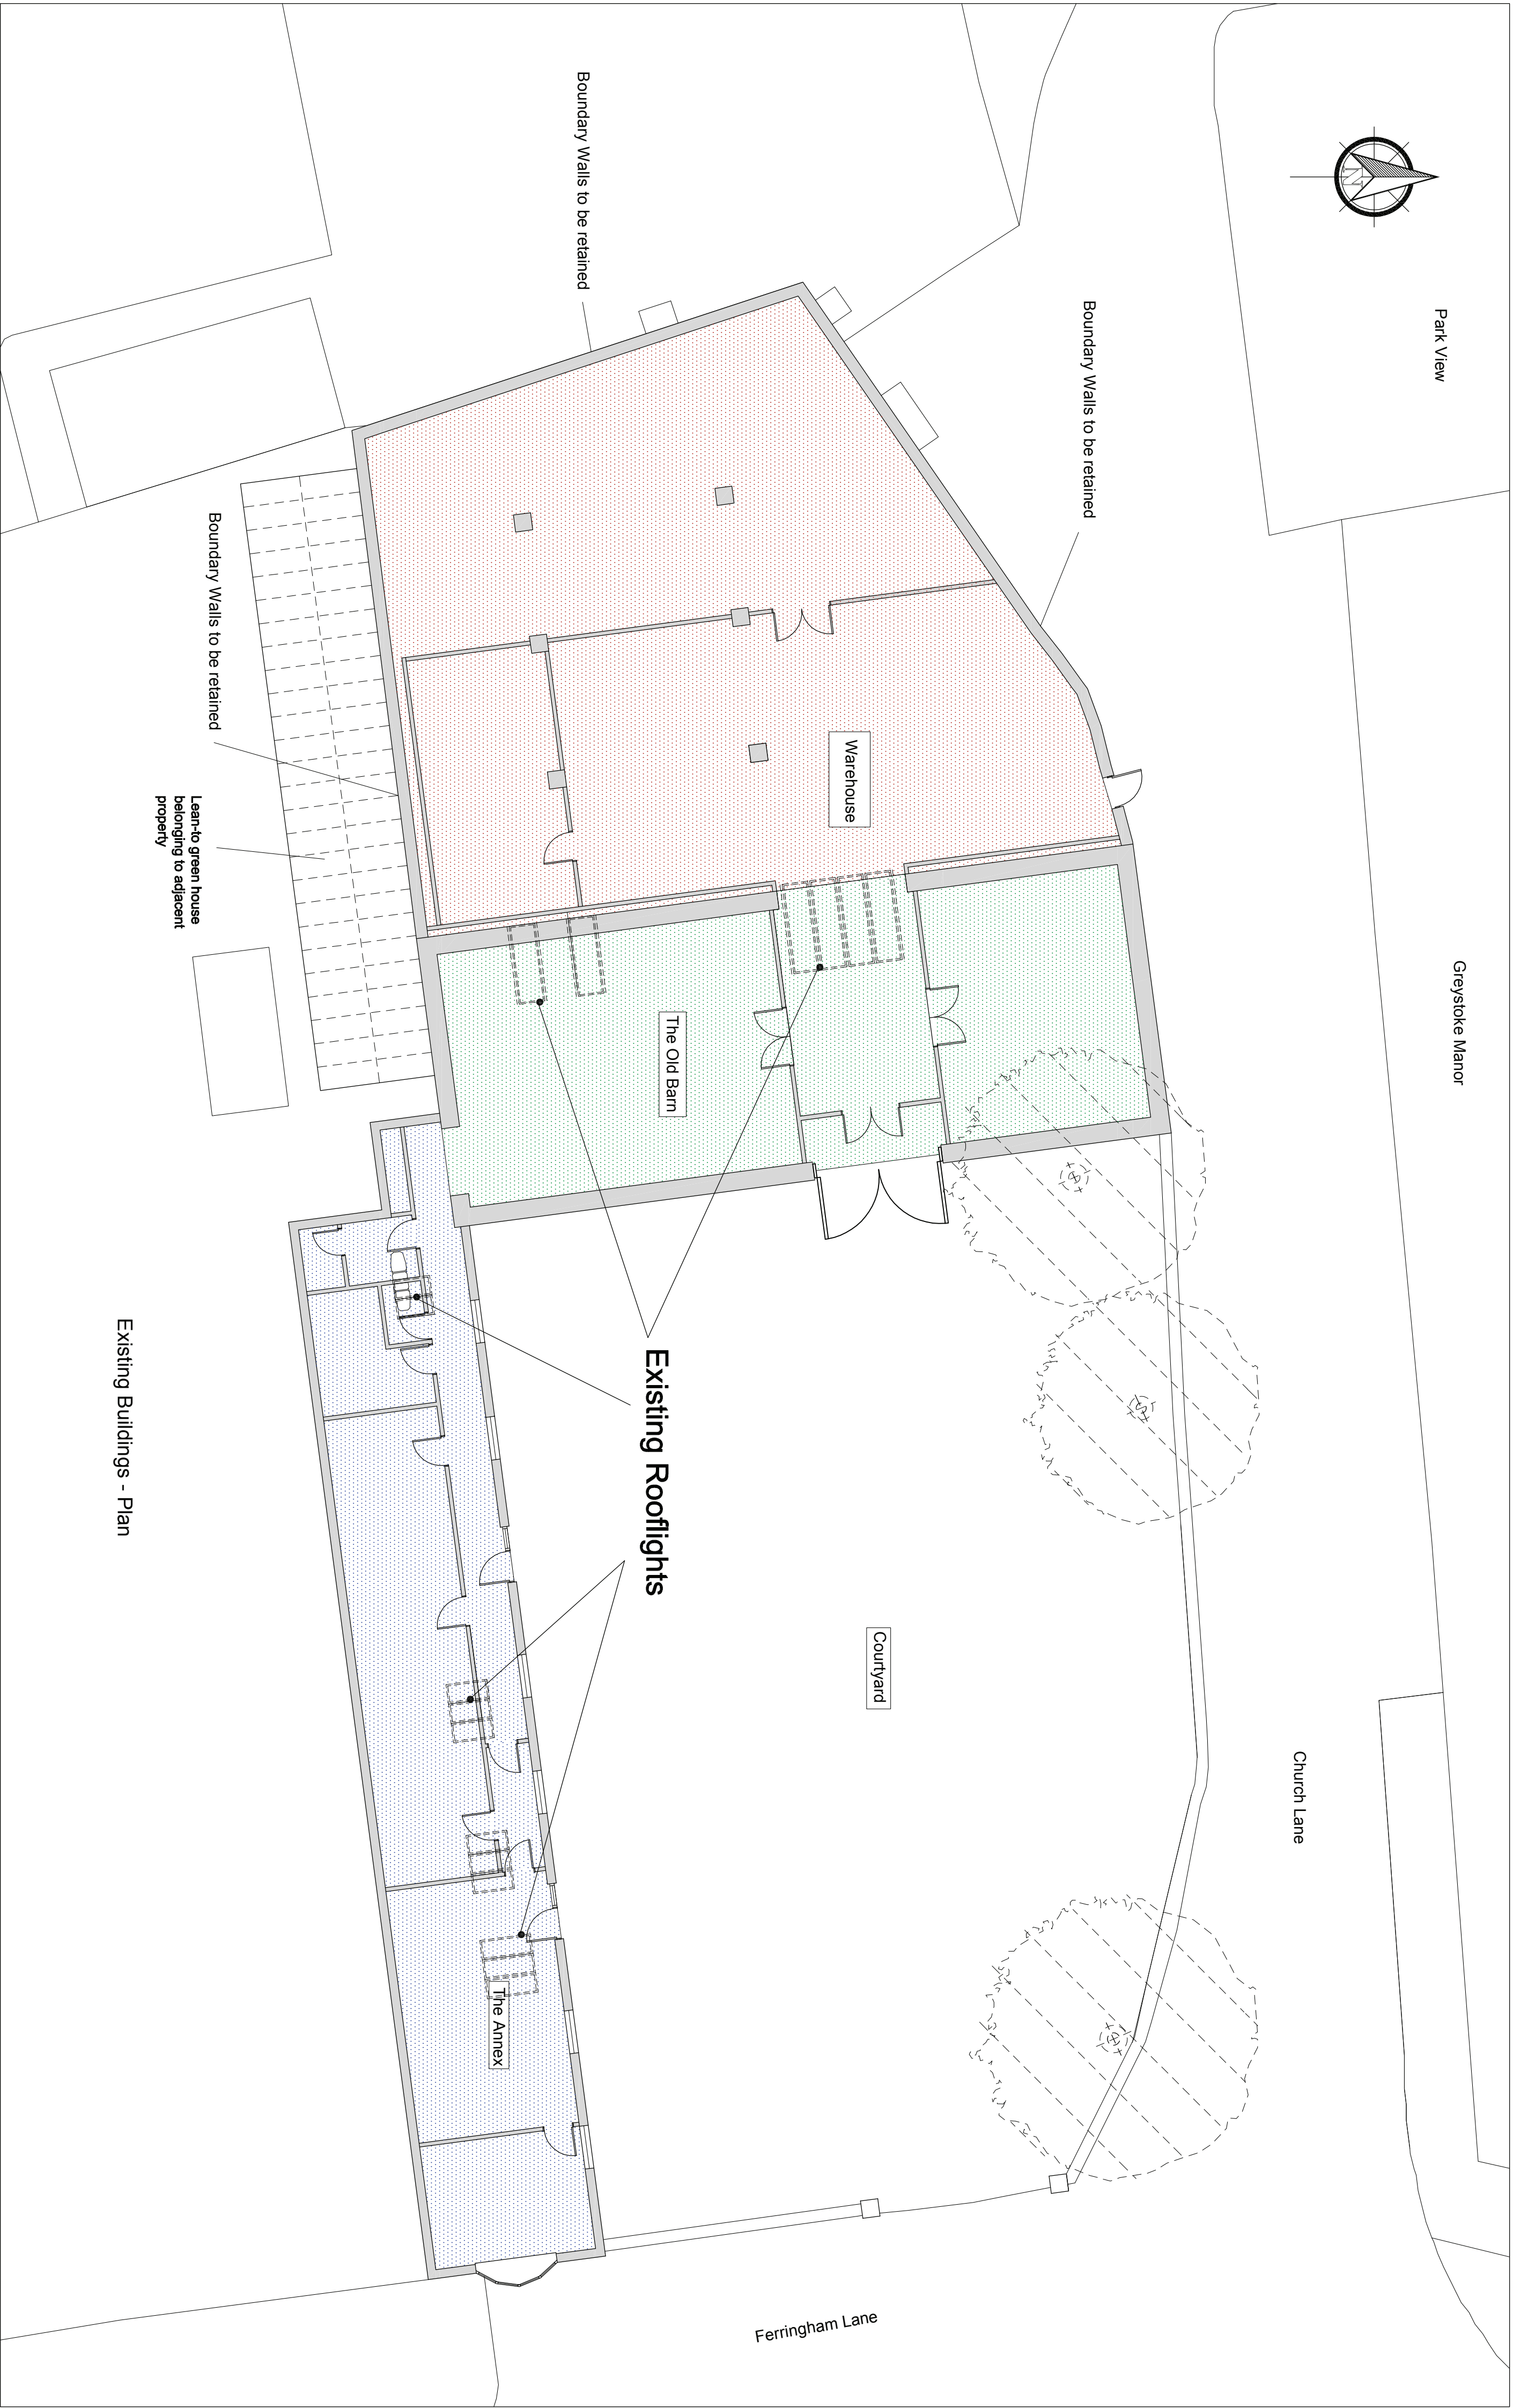

Existing Buildings - Plan

- Warehouse:
Total Internal Area - 214m²
- The Old Barn:
Total Internal Area - 113m²
- The Annex:
Total Internal Area - 112m²

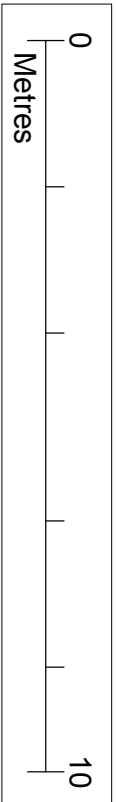

PLANNING
ISSUE

NOTES:		
DATE	REV.	COMMENTS
16-01-12	A	Issued for Planning
19-01-12	B	Scale Bar Added
25-01-12	C	Position of existing roof lights added

febo
designs

1 Fouceville - South Liffing - Ferringham GU31 3PL
Tel: 01753 82 86 88
email: febo@febo.com

Bolnsh Development - The Old Barn - Ferring

Existing Buildings - Plan - GA

DRAWING NO. 3214-004
SCALE 1:100
DATE 1 Jan 2012
REV. C

This scheme is subject to town planning and all other necessary consents. The drawings are for information only and are not to be used for construction. Any discrepancies are to be reported to the architect/supervising officer. Figure dimensions only are to be taken from this drawing. This drawing is to be read in conjunction with all relevant consultants' and variations are to be notified to the architect/supervising officer before the affected work commences.