


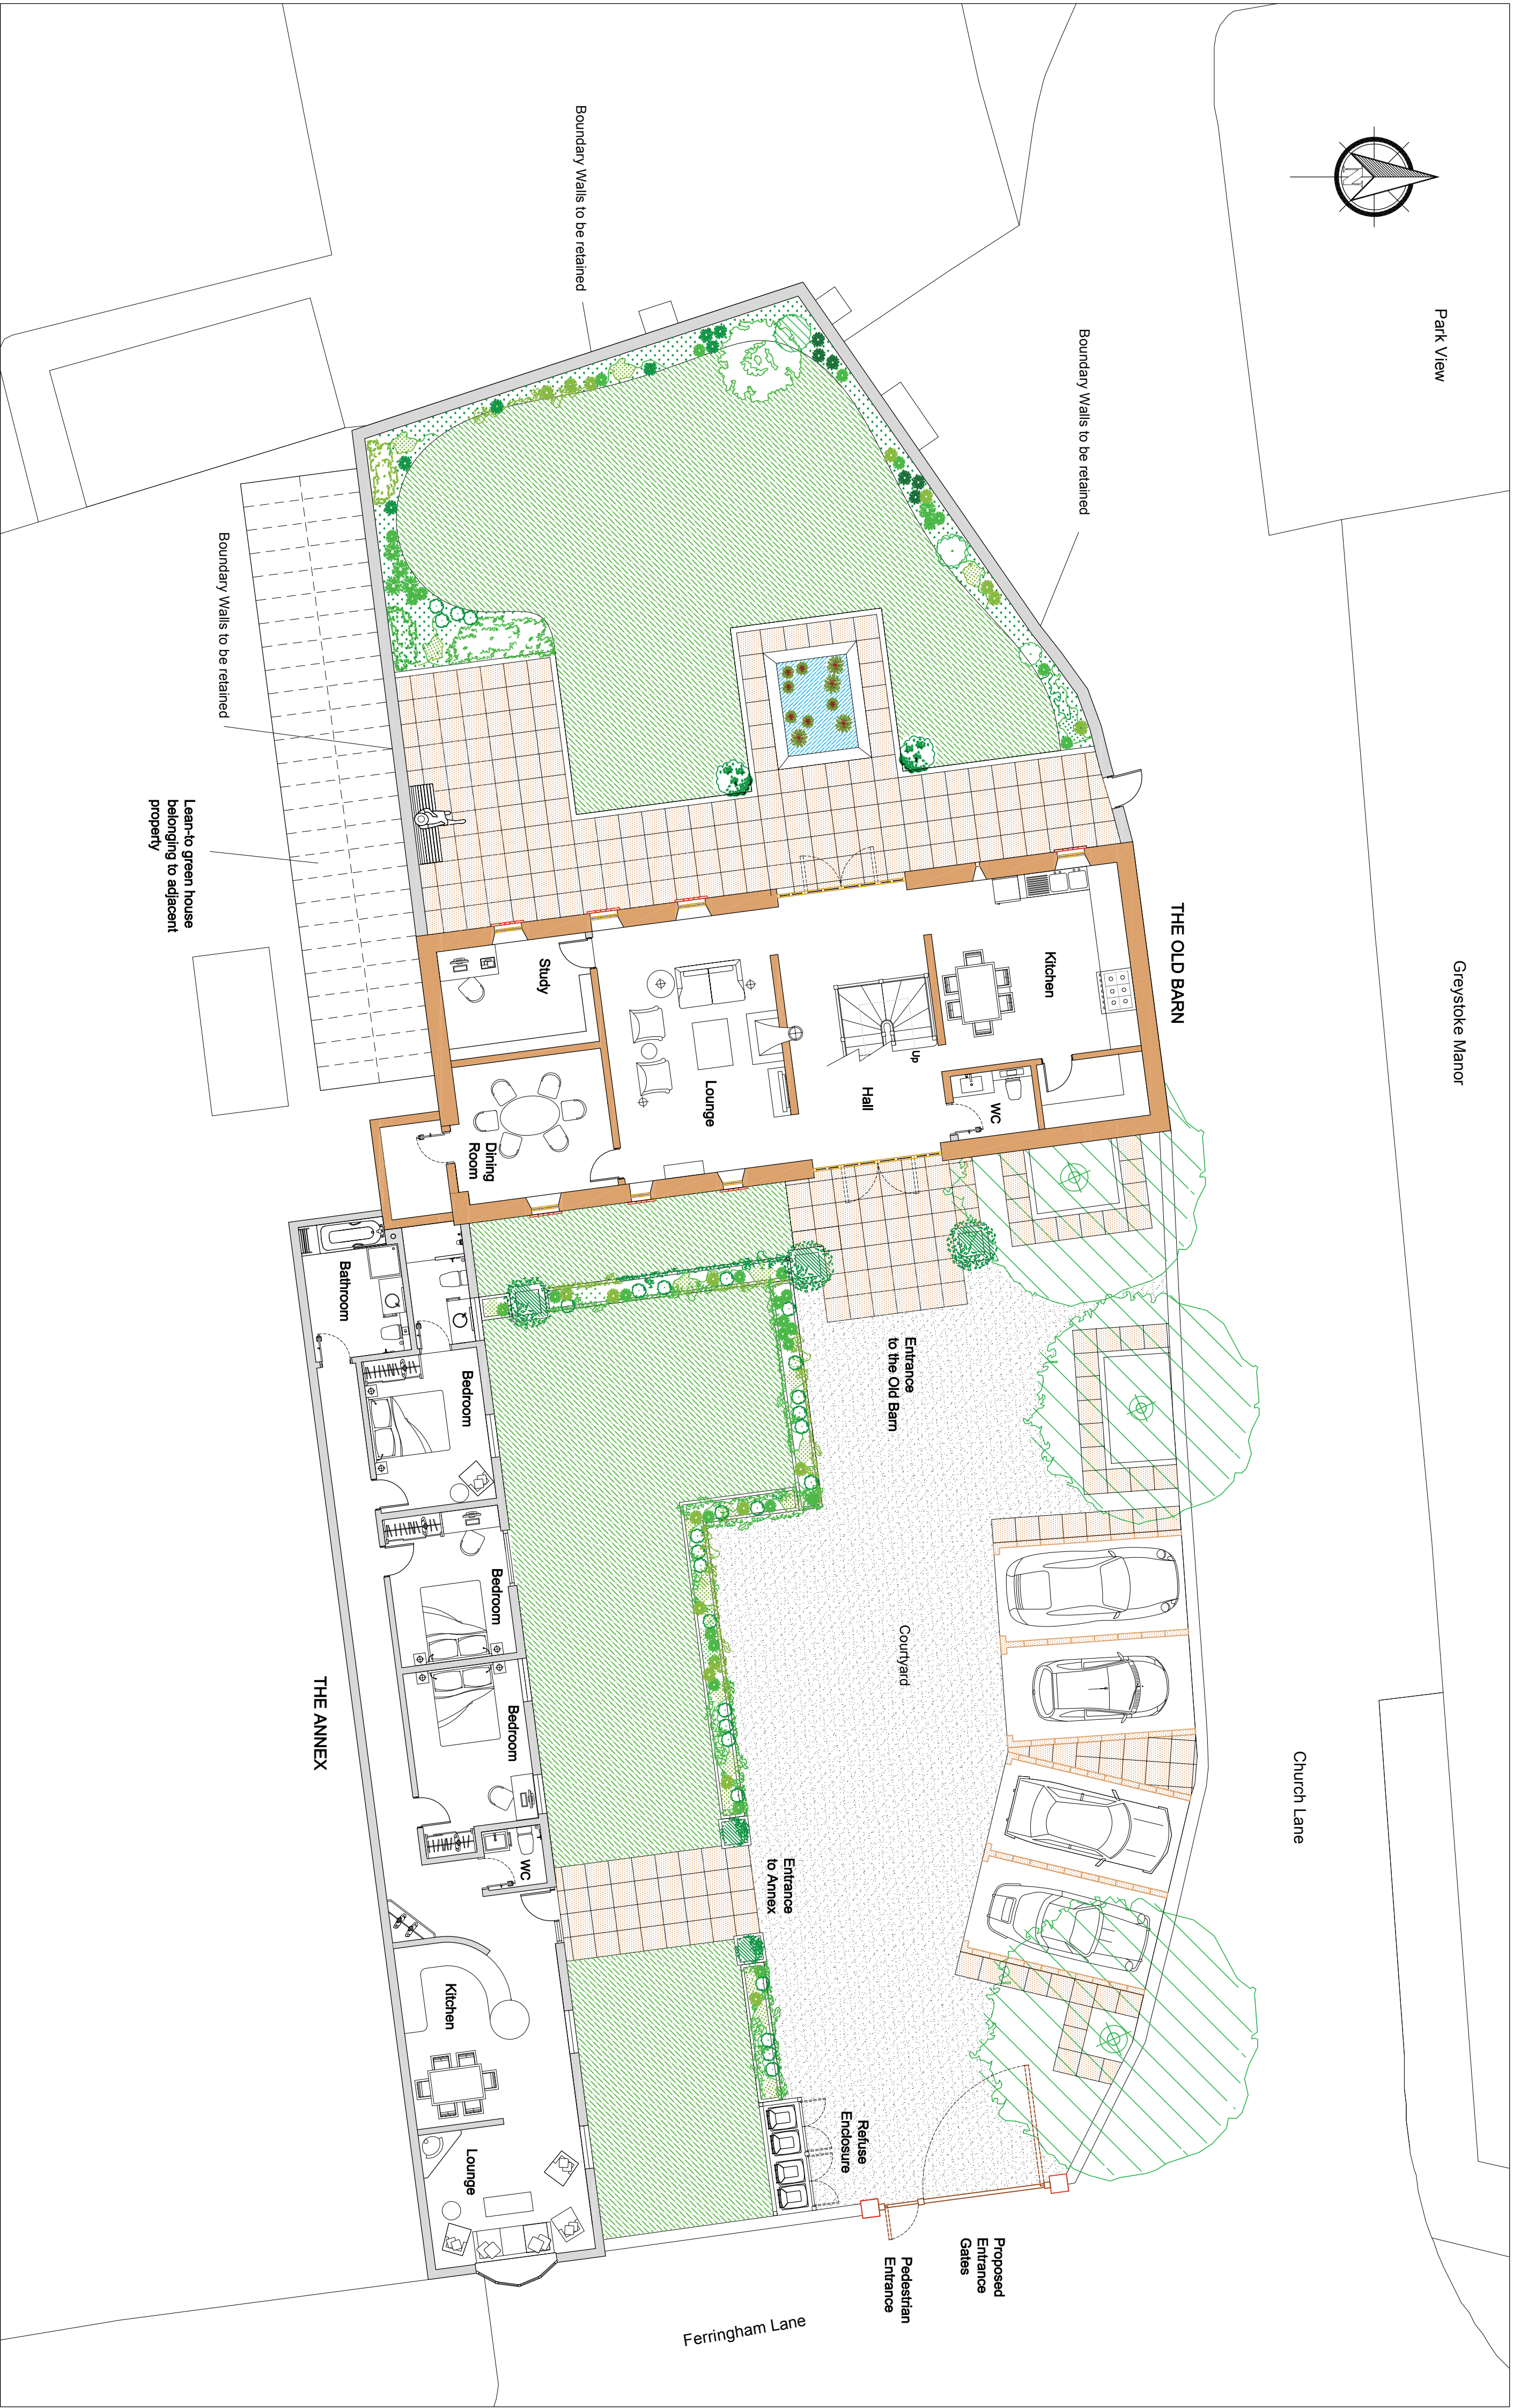

febbo

designs

1 Foxcombe - South Haring - Ferringham GU31 3PL
Tel: 01753 82 86 88
email: info@febbo.co.uk

Proposed Landscape Scheme - The Old Barn - Ferringham

Proposed Landscape Scheme - Plan - GA

3214-005

AF

1:100 A1

Jan. 2012 B

Drawings No.

Drawn

Scale

Date

Rev.

This scheme is subject to town planning and all other necessary consents. It is not to be used for any other purpose without the written consent of the architect. Any discrepancies are to be reported to the architect/supervising officer. Figure dimensions only are to be taken from this drawing. This drawing is to be read in conjunction with all relevant consultants' and variations are to be notified to the architect/supervising officer before the affected work commences.