


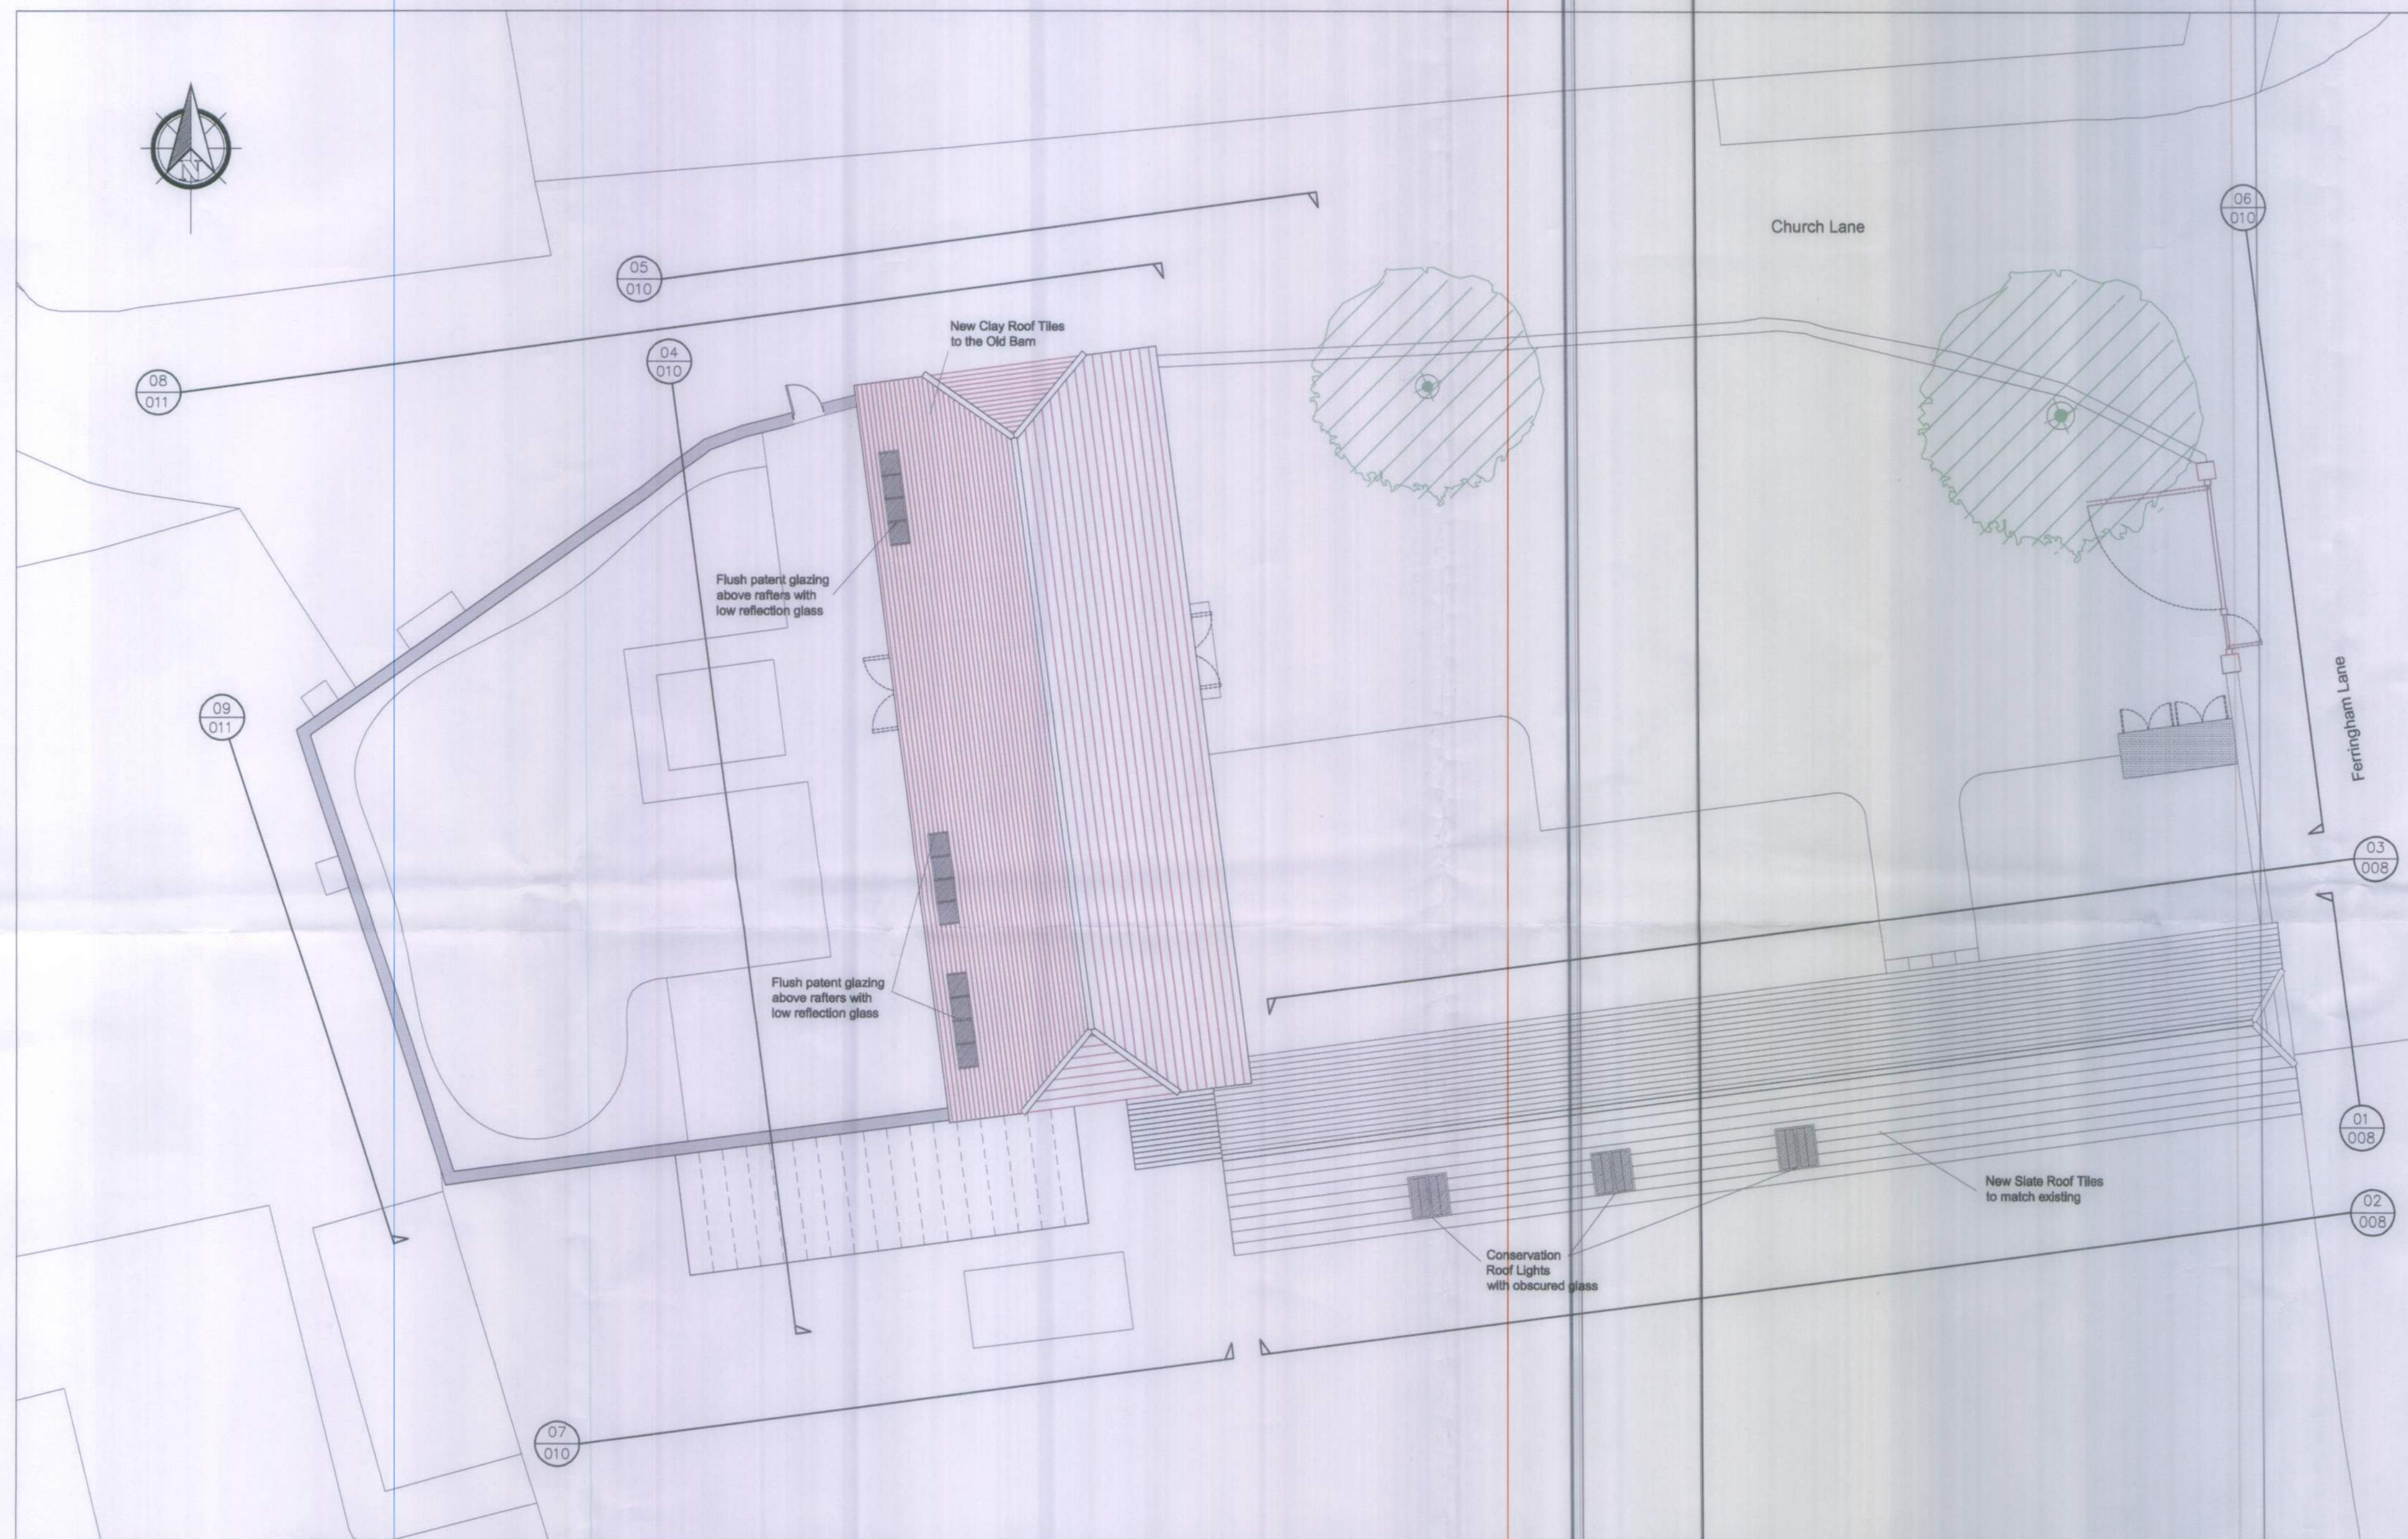

0 10
Metres

PLANNING
ISSUE

NOTES :

DATE	REV.	COMMENTS
16-01-12	A	Issued for planning
27-03-12	B	Roof lights revised
11-04-12	C	Patent Glazing over west entrance removed

**febo
designs**

1 Foxcombe - South Harting - Petersfield GU31 5PL
tel: 01730 82 66 66
email: febo@febo-designs.co.uk

Bolrush Developments - The Old Barn - Ferring

Proposed Roofs - Plan

DRAWING NO.	DRAWN	SCALE	DATE	REV.
3214-006	AF	1:100 A1	April /12	C

This scheme is subject to town planning and all other necessary consents. Dimensions, areas and levels where given are only approximate and subject to site survey. All dimensions are to be checked on site. Any discrepancies are to be reported to the architect/supervising officer before work commences. Figured dimensions only are to be taken from this drawing. This drawing is to be read in conjunction with all relevant consultants' and/or specialists' drawings/documents and any discrepancies or variations are to be notified to the architect/supervising officer before the affected work commences.

APRIL DISTRICT COUNCIL
No. FG 4 12 C
12.4.12