

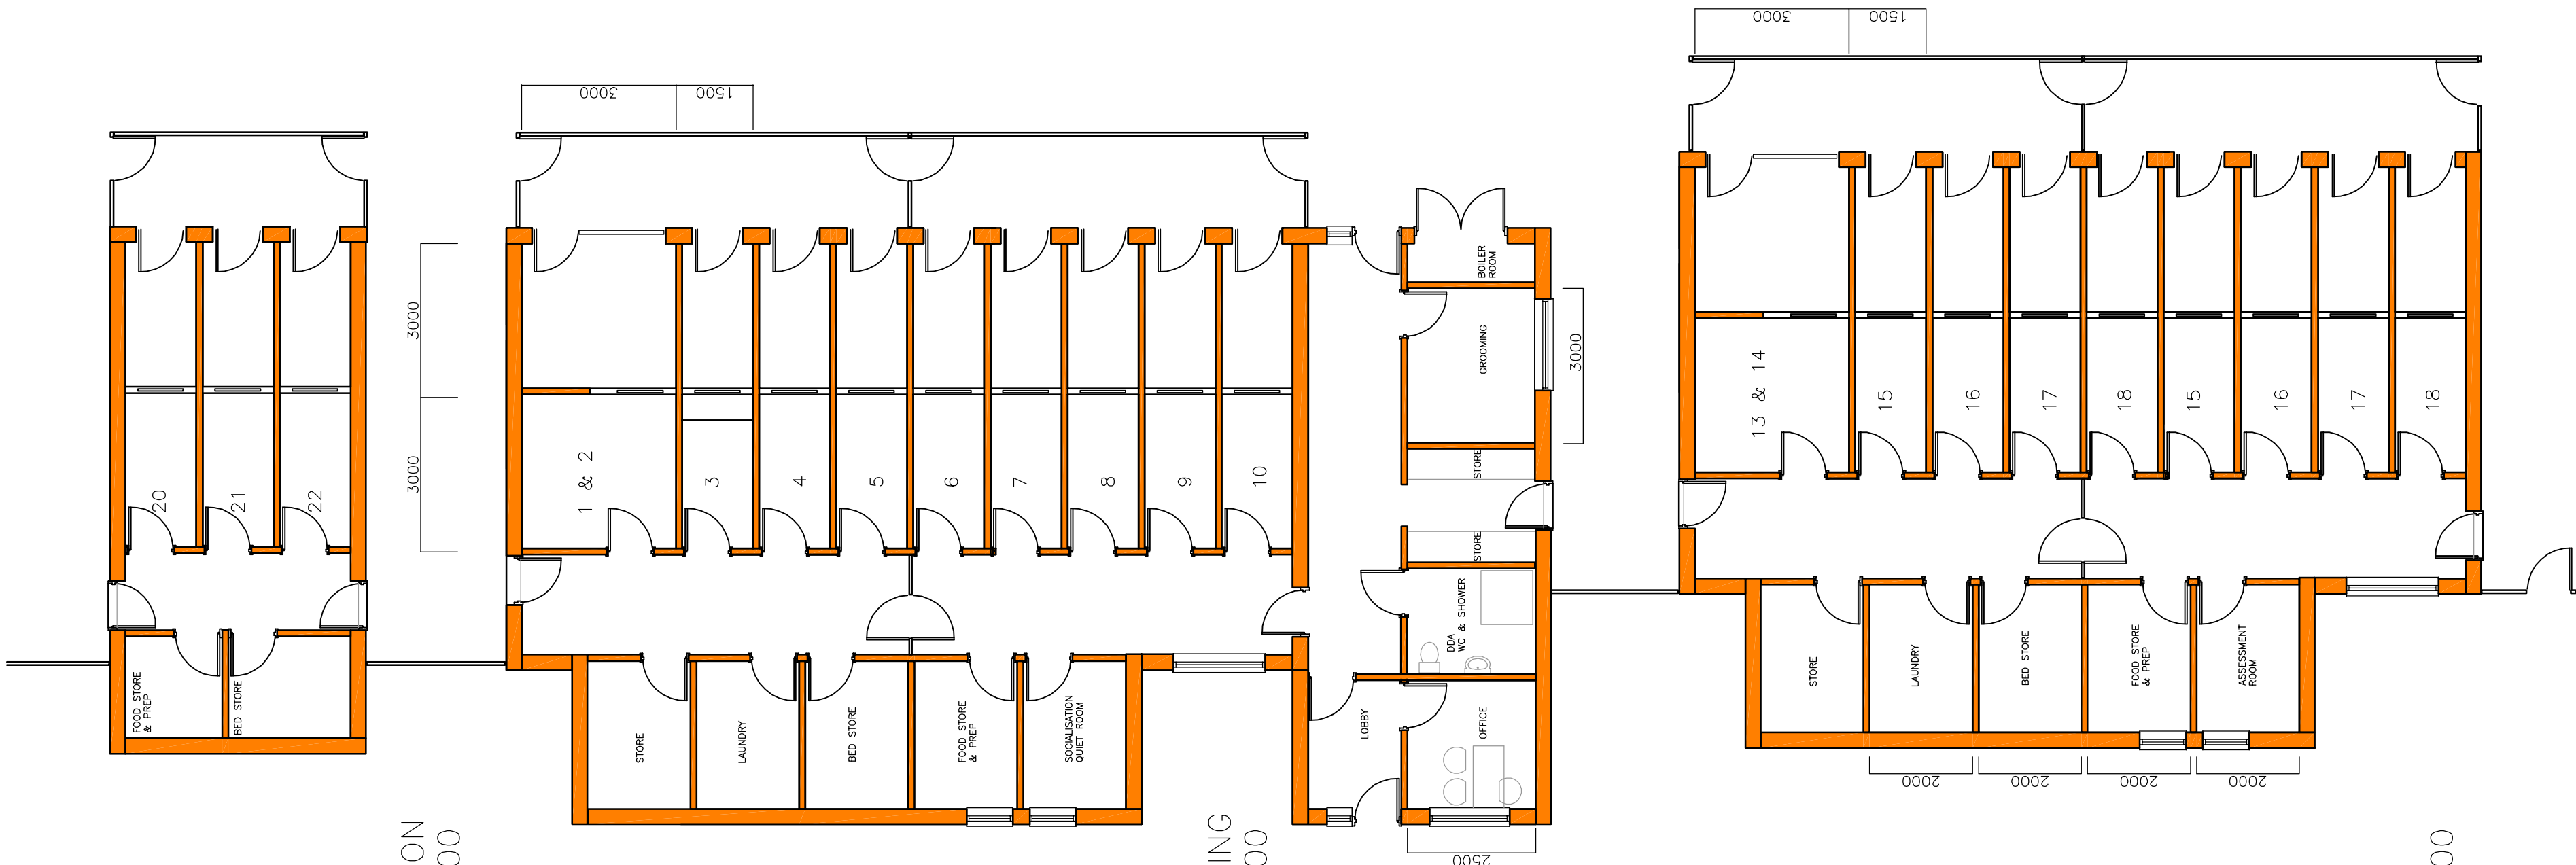


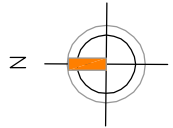


CANINE ISOLATION
Floor Plan 1:100

CANINE REHOMING
Floor Plan 1:100


CANINE INTAKE
Floor Plan 1:100

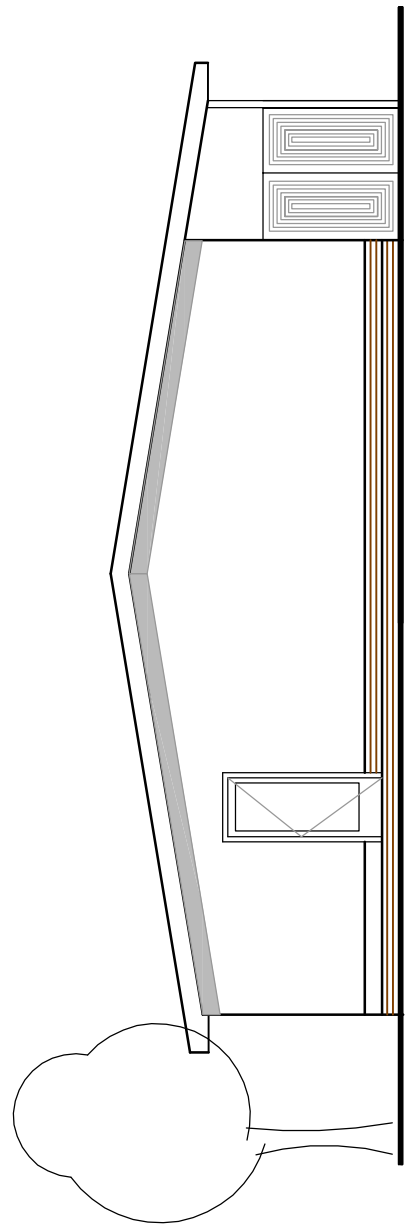


South Elevation 1:100

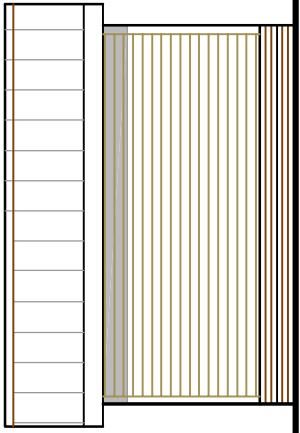


CANINE ISOLATION
West Elevation 1:100

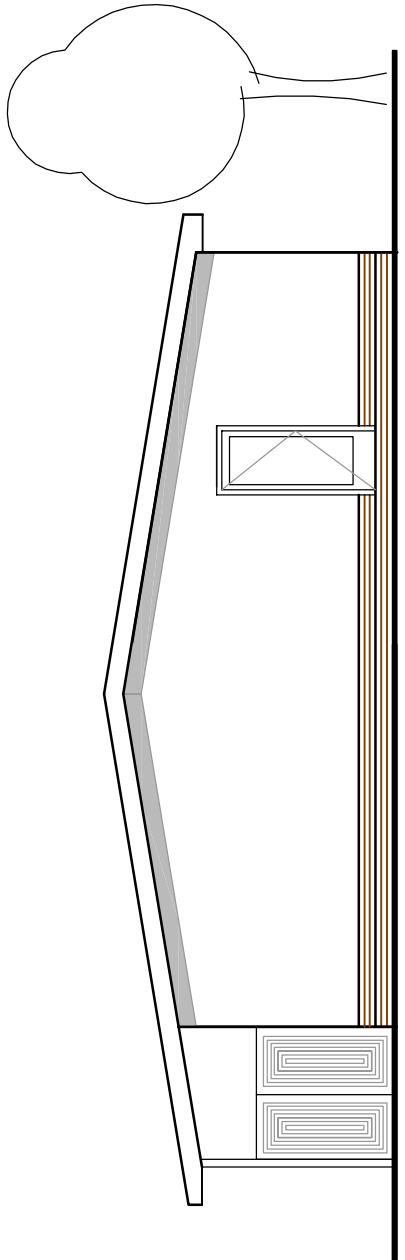


North Elevation 1:100

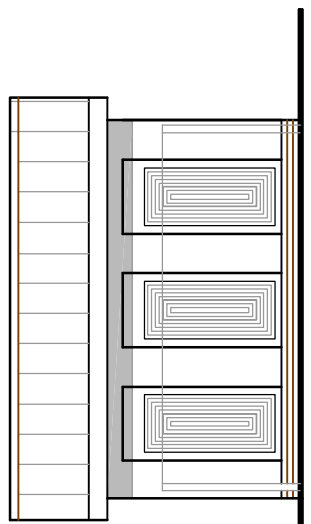


East Elevation 1:100

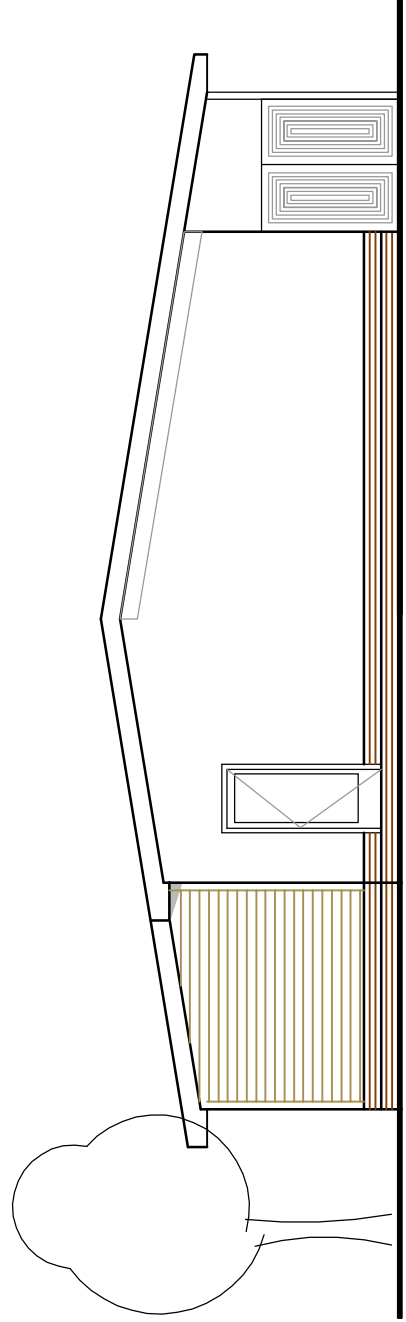


South Elevation 1:100

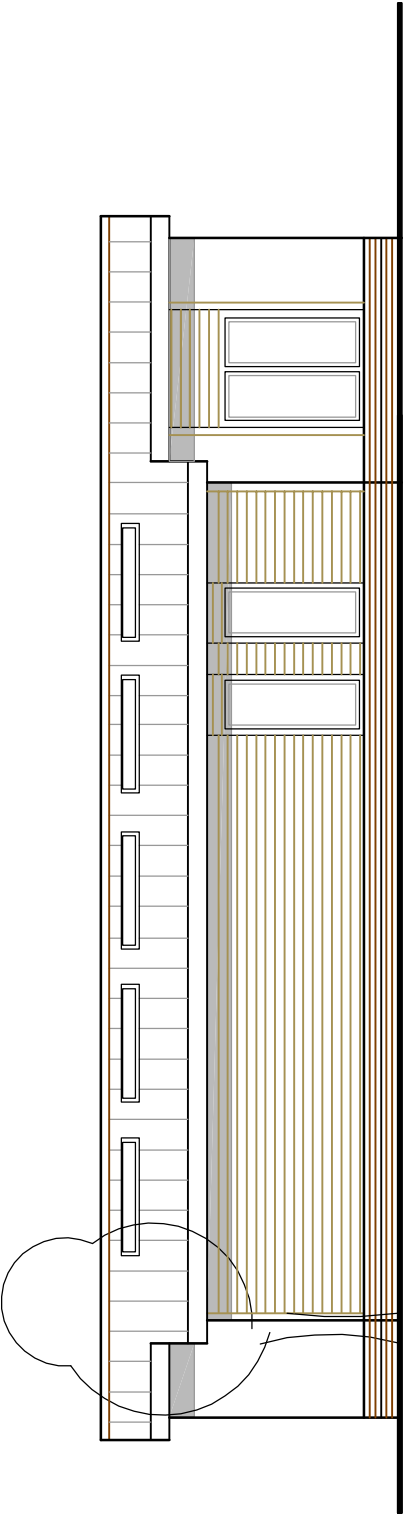


CANINE REHOMING
West Elevation 1:100

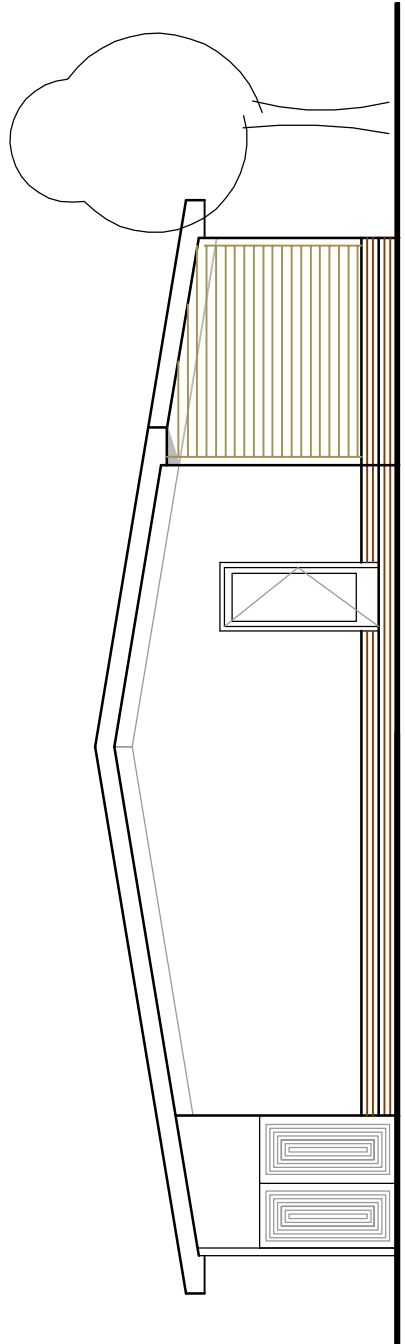


North Elevation 1:100

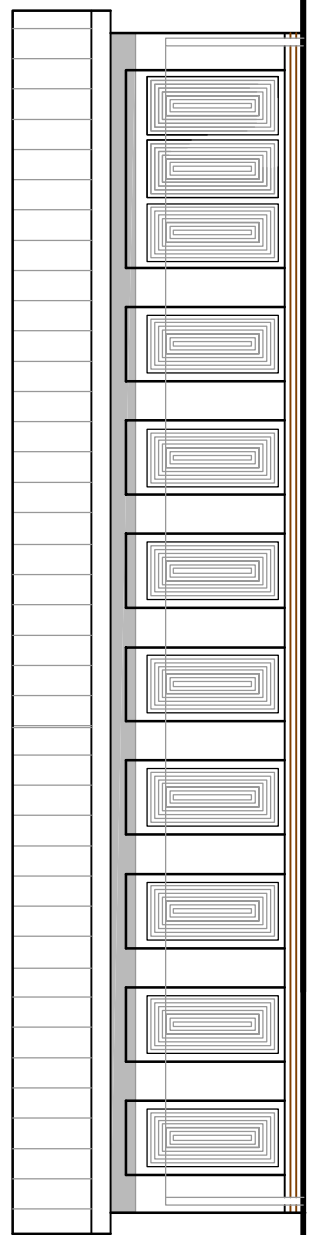


East Elevation 1:100

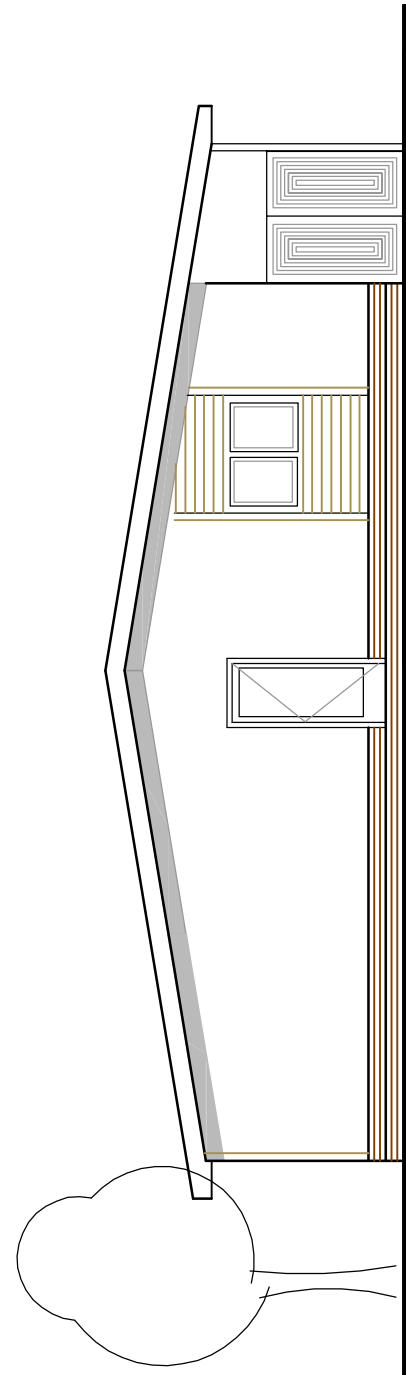


South Elevation 1:100

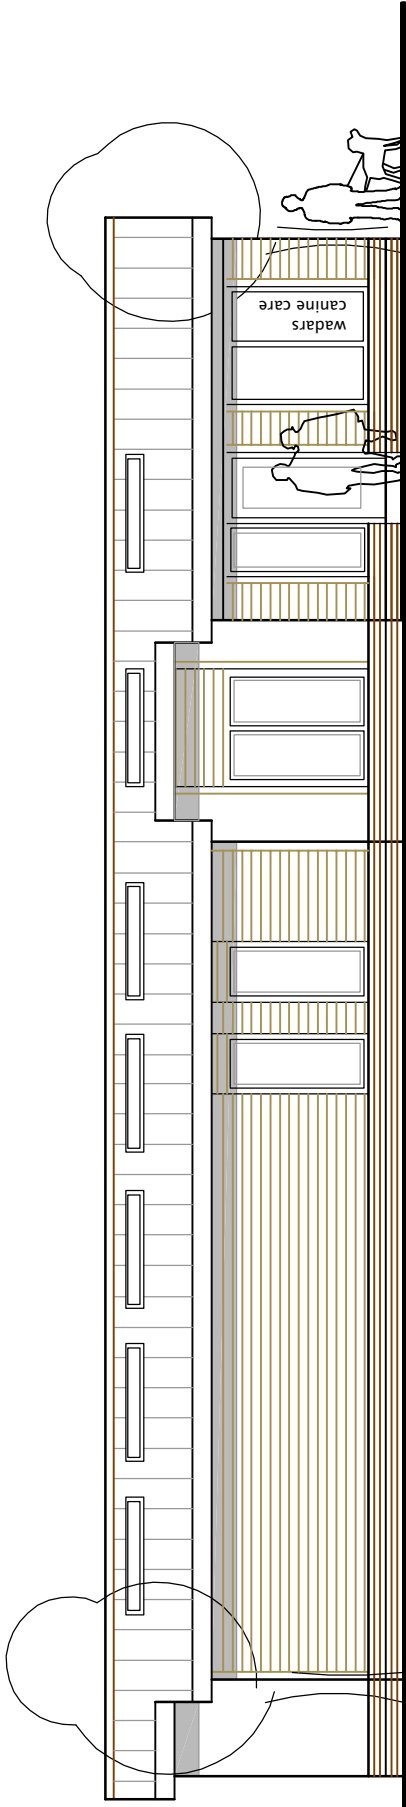

CANINE REHOMING
West Elevation 1:100

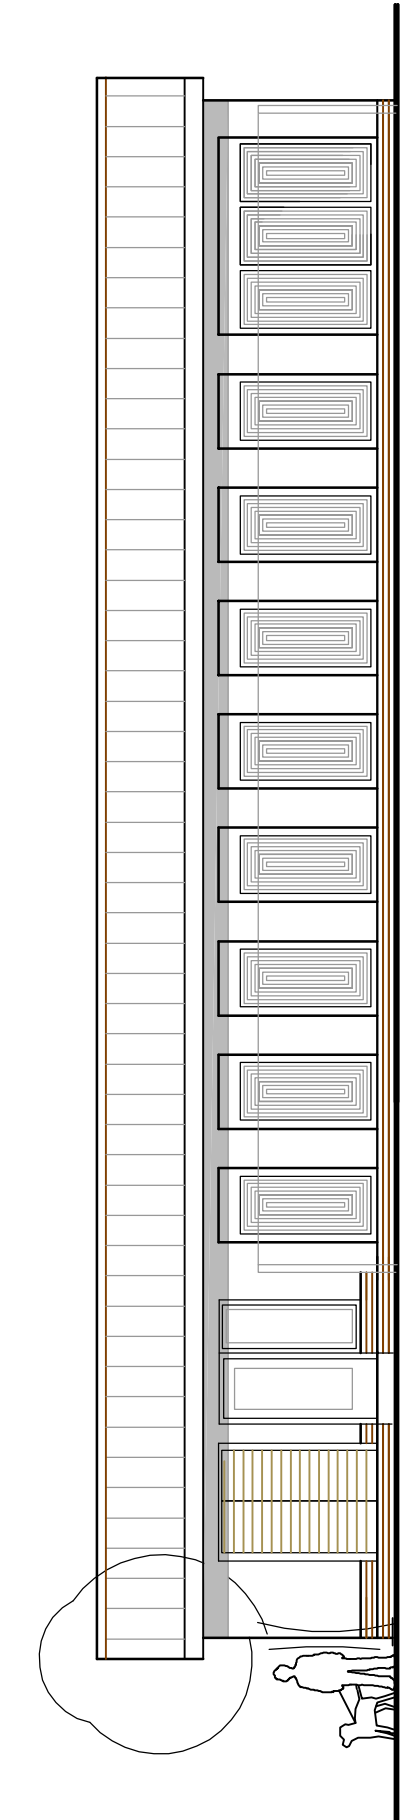

East Elevation 1:100

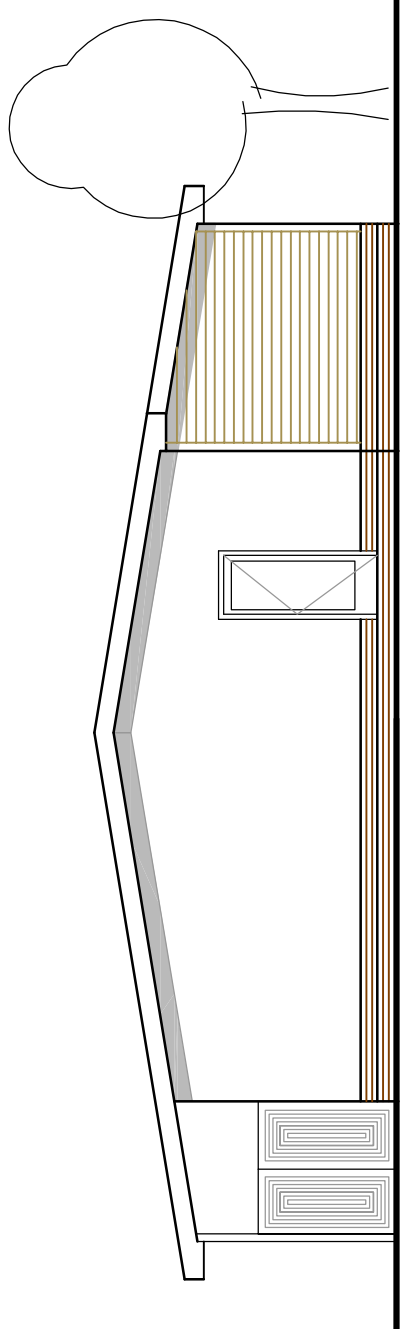

North Elevation 1:100

PROJECT		WADARS HANGLETON LANE FERRING BN12 6PP		DRAWING		KENNELS			
ARCHITECTURE		DESIGN		SCALE		DATE			
07756 229400		ARB RIBA SPAB		PROJECT STAGE		REVISION			
