

All dimensions must be checked on site and not scaled from this drawing, apart from the local authority.

Any works commencing on site prior to obtaining full planning and building regulations approval including full condition discharge, is entirely at the client's / contractor's risk.

The contractor is responsible for taking and checking all levels and dimensions prior to ordering materials and starting work on site.

Any discrepancies are to be reported to BuildView prior to commencing any works.

All building work is to be carried out in accordance with building regulations and to the satisfaction of the local authority and as such additional unforeseen building works may be required on site.

These drawings do not constitute full working drawings.

All drawings are copyright of BuildView and may not be copied or reproduced by any third party without prior written consent.

Party walls actions are the responsibility of the client

Remodel
9 Telgarth Road,
Ferring, Worthing,
West Sussex BN12 5PX



Client:
Mr & Mrs Brown

Title:
Presentation Plan

Rev: 1

Date: June 25, 2020
Job P2018

Sheet:

A 02




A :: Proposed South Elevation
02 scale: 1:100




A :: Proposed North Elevation
02 scale: 1:100




A :: Proposed East Elevation
02 scale: 1:100

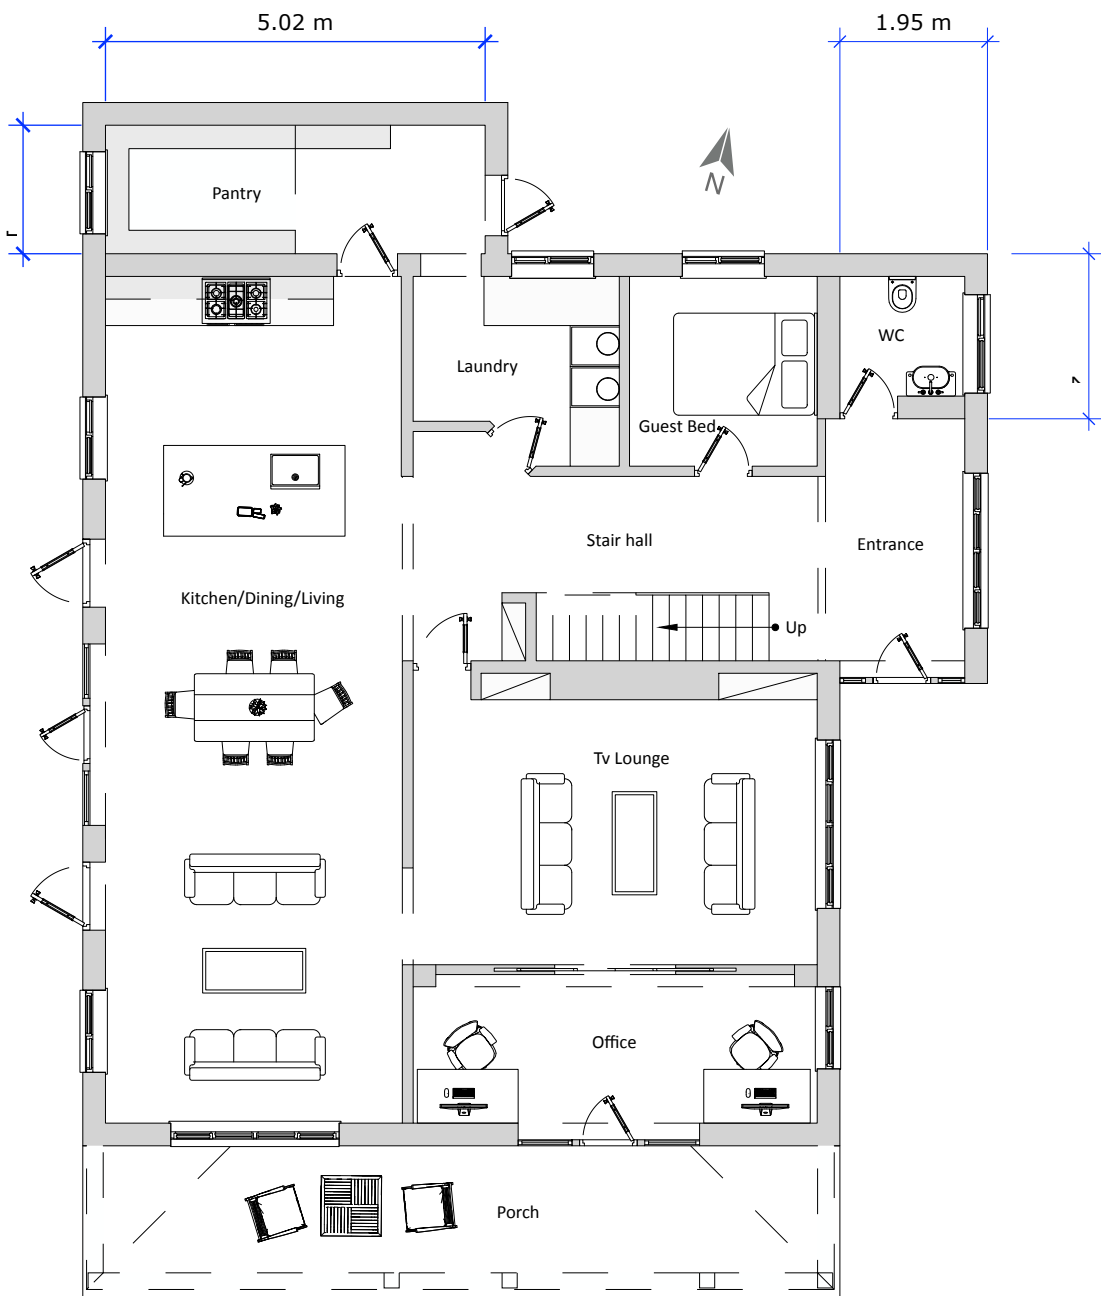


A :: Proposed Ground Floor Plan
02 scale: 1:100

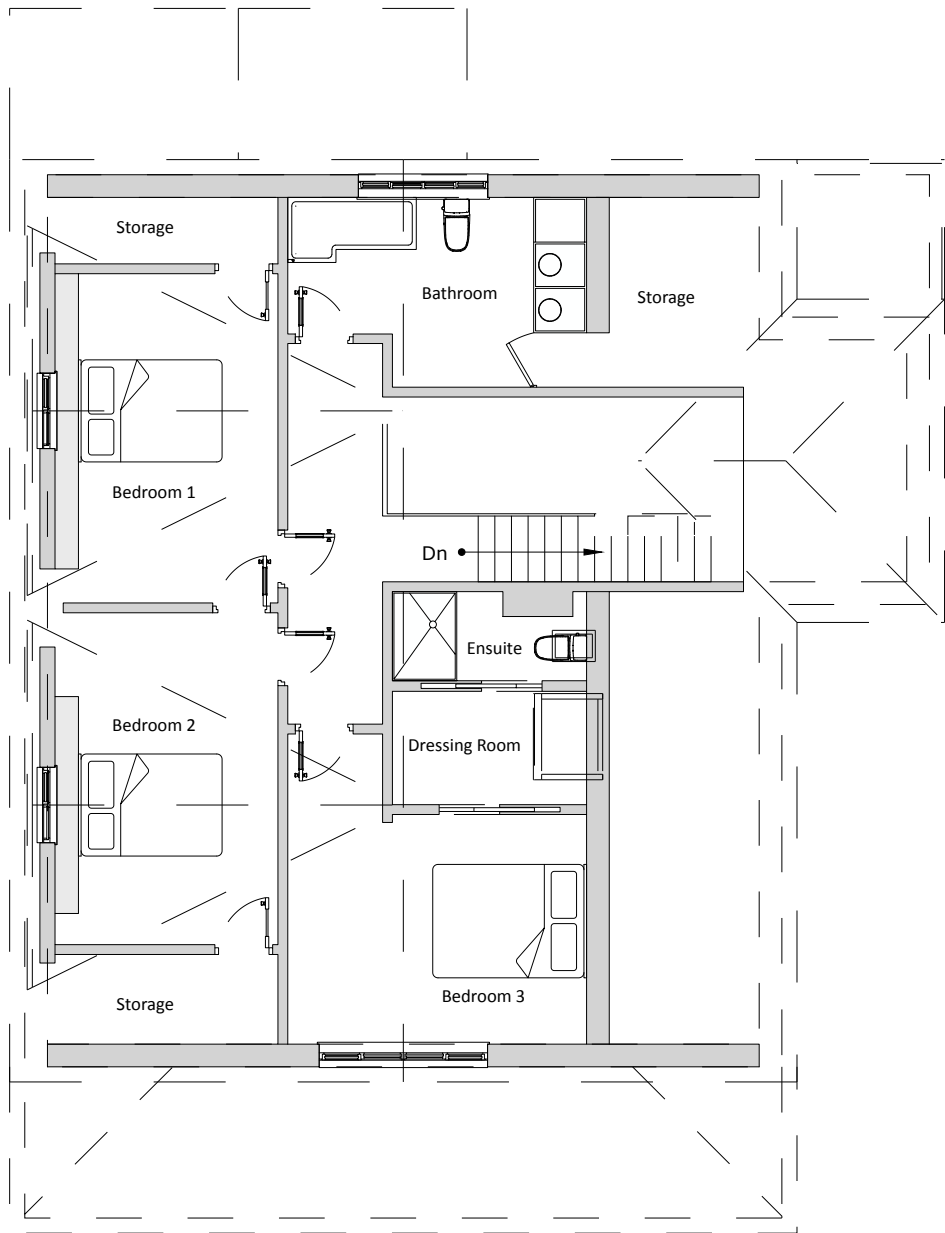

A :: Proposed First Floor Plan
02 scale: 1:100

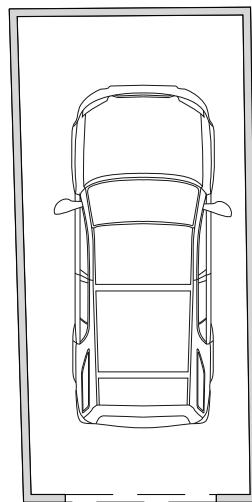

A :: Garage Plan
02 scale: 1:100

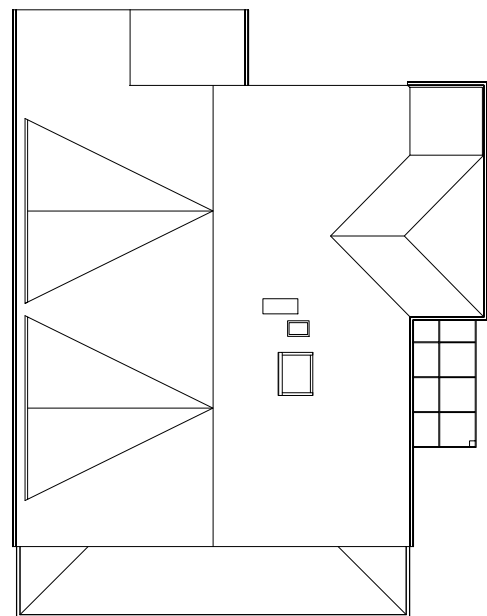

A :: Proposed Roof Plan
02 scale: 1:200

0 1 2 3 m
A2 - 1:100

0 2 4 6 m
A2 - 1:200