





South Elevation (Front)

New pitched roof
– tiles to match
existing

New face brickwork to
match existing

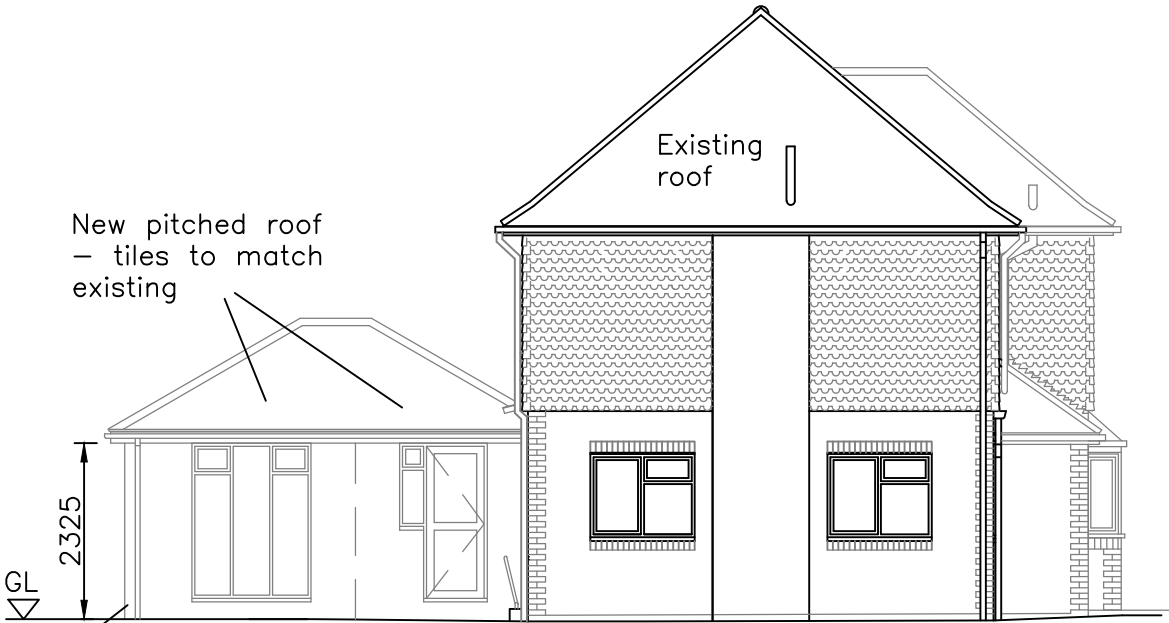


West Elevation

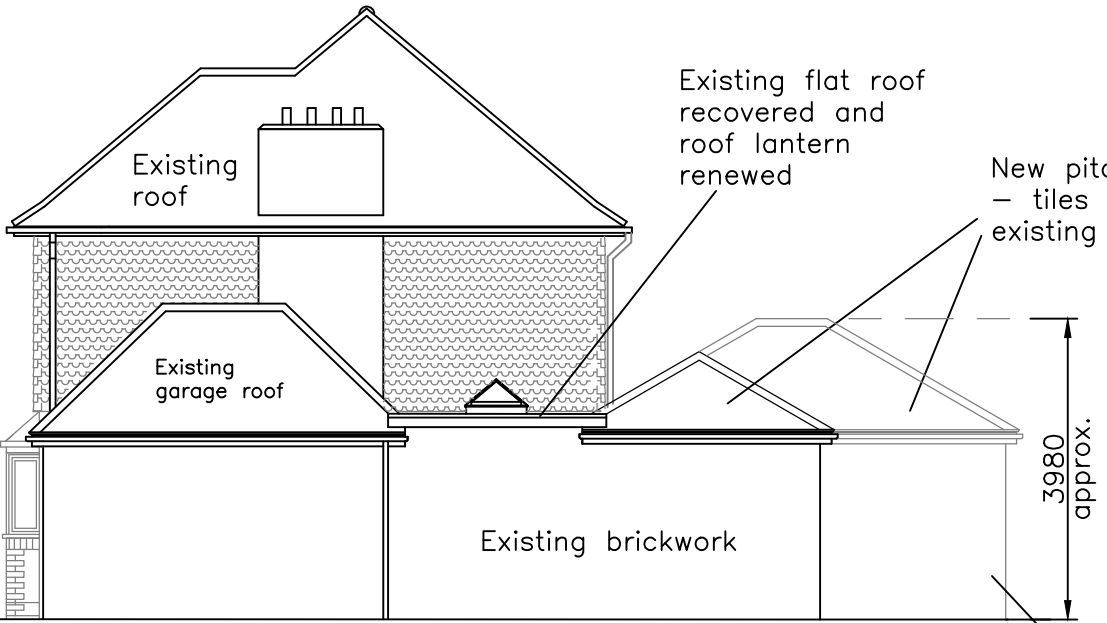

East Elevation

Proposed Materials:-

All new external wall faces to be face brickwork to match existing.
All new pitched roof slopes to be tiled to match existing roof tiles.
All new rainwater goods to include gutters, downpipes, fascias, soffites etc. to be white upvc to match existing.
All new external windows and doors to be white upvc to match existing (existing external windows and doors to be upgraded to white upvc).
Existing flat roof to be recovered with black colour Alwitra membrane incorporating renewed white upvc roof lantern over.

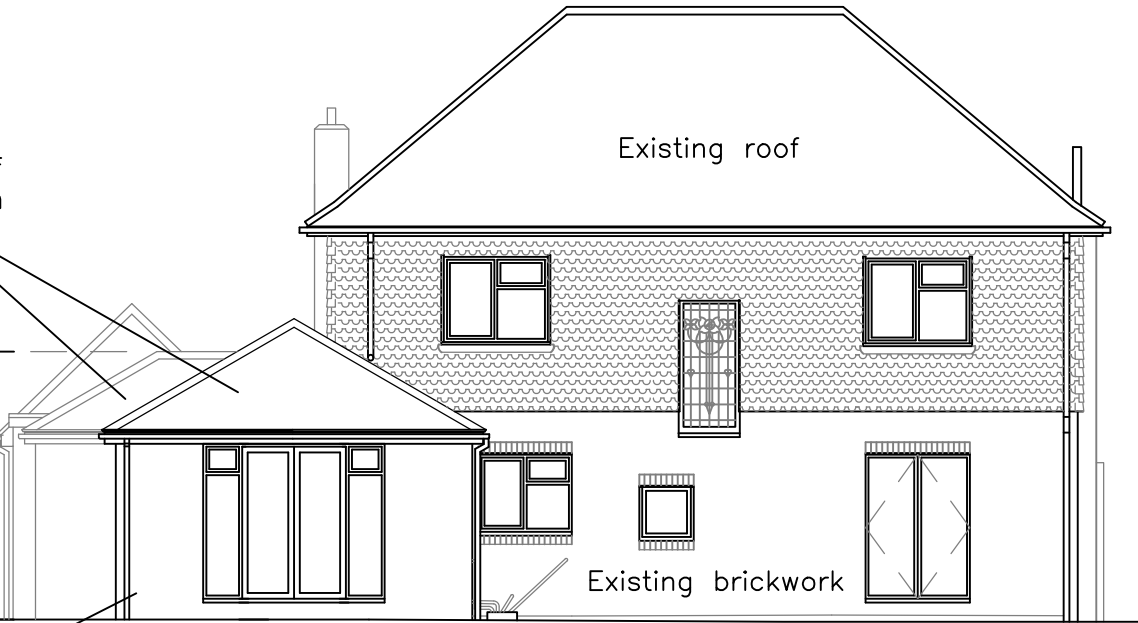

North Elevation (Rear)

Rev	Date	By	Description of revisions
A	16/6/19	ALP	West and North Elevation window openings to annexe extension adjusted.
Client			
Mr and Mrs J Pearson			
Project			
33 Downview Avenue Ferring West Sussex			
Drawing Title			
Proposed Elevations			
Scale	1:100	Drawn By	Date
Engineer	Approved		Jan 2019
Drawing No			Revision
A2019.006			A

