


Everglades, Florida Road, Ferring, West Sussex, BN12 5PE

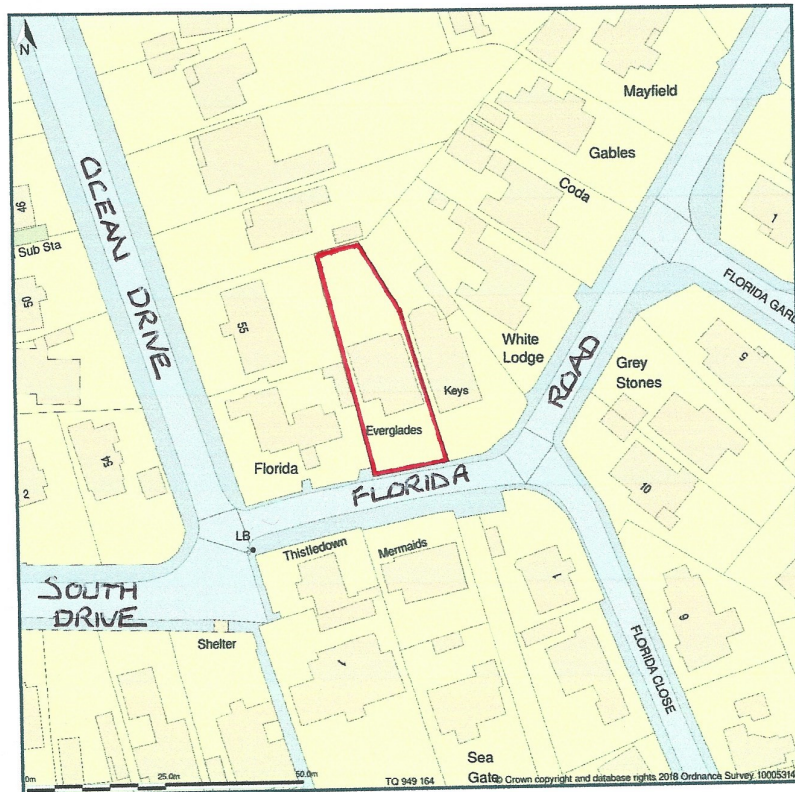

Site Plan shows area bounded by: 509424.14, 101571.38 509565.56, 101712.8 (at a scale of 1:1250), OSGridRef: TQ 949 164. The representation of a road, track or path is no evidence of a right of way. The representation of features as lines is no evidence of a property boundary.

Produced on 16th May 2018 from the Ordnance Survey National Geographic Database and incorporating surveyed revision available at this date. Reproduction in whole or part is prohibited without the prior permission of Ordnance Survey. © Crown copyright 2018. Supplied by www.buyaplan.co.uk a licensed Ordnance Survey partner (100053143). Unique plan reference: #00322334-672255

Ordnance Survey and the OS Symbol are registered trademarks of Ordnance Survey, the national mapping agency of Great Britain. Buy A Plan logo, pdf design and the www.buyaplan.co.uk website are Copyright © Pass Inc Ltd 2018

LOCATION PLAN Scale 1:1250

Proposed Dormer extension to
Bathroom at Everglades, Florida Road