


Proposed Dormer extension

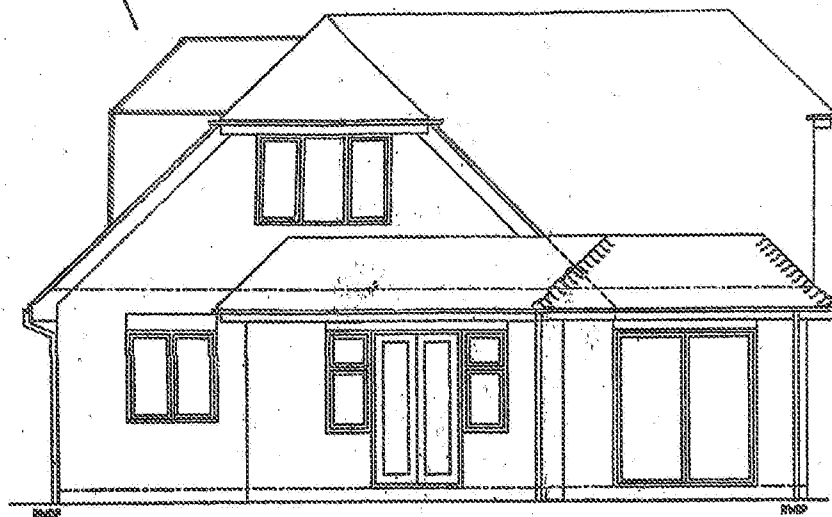

North Elevation

Scale 1:100

Proposed Dormer extension to Bathroom
at Everglades, Florida Road, Fanning