


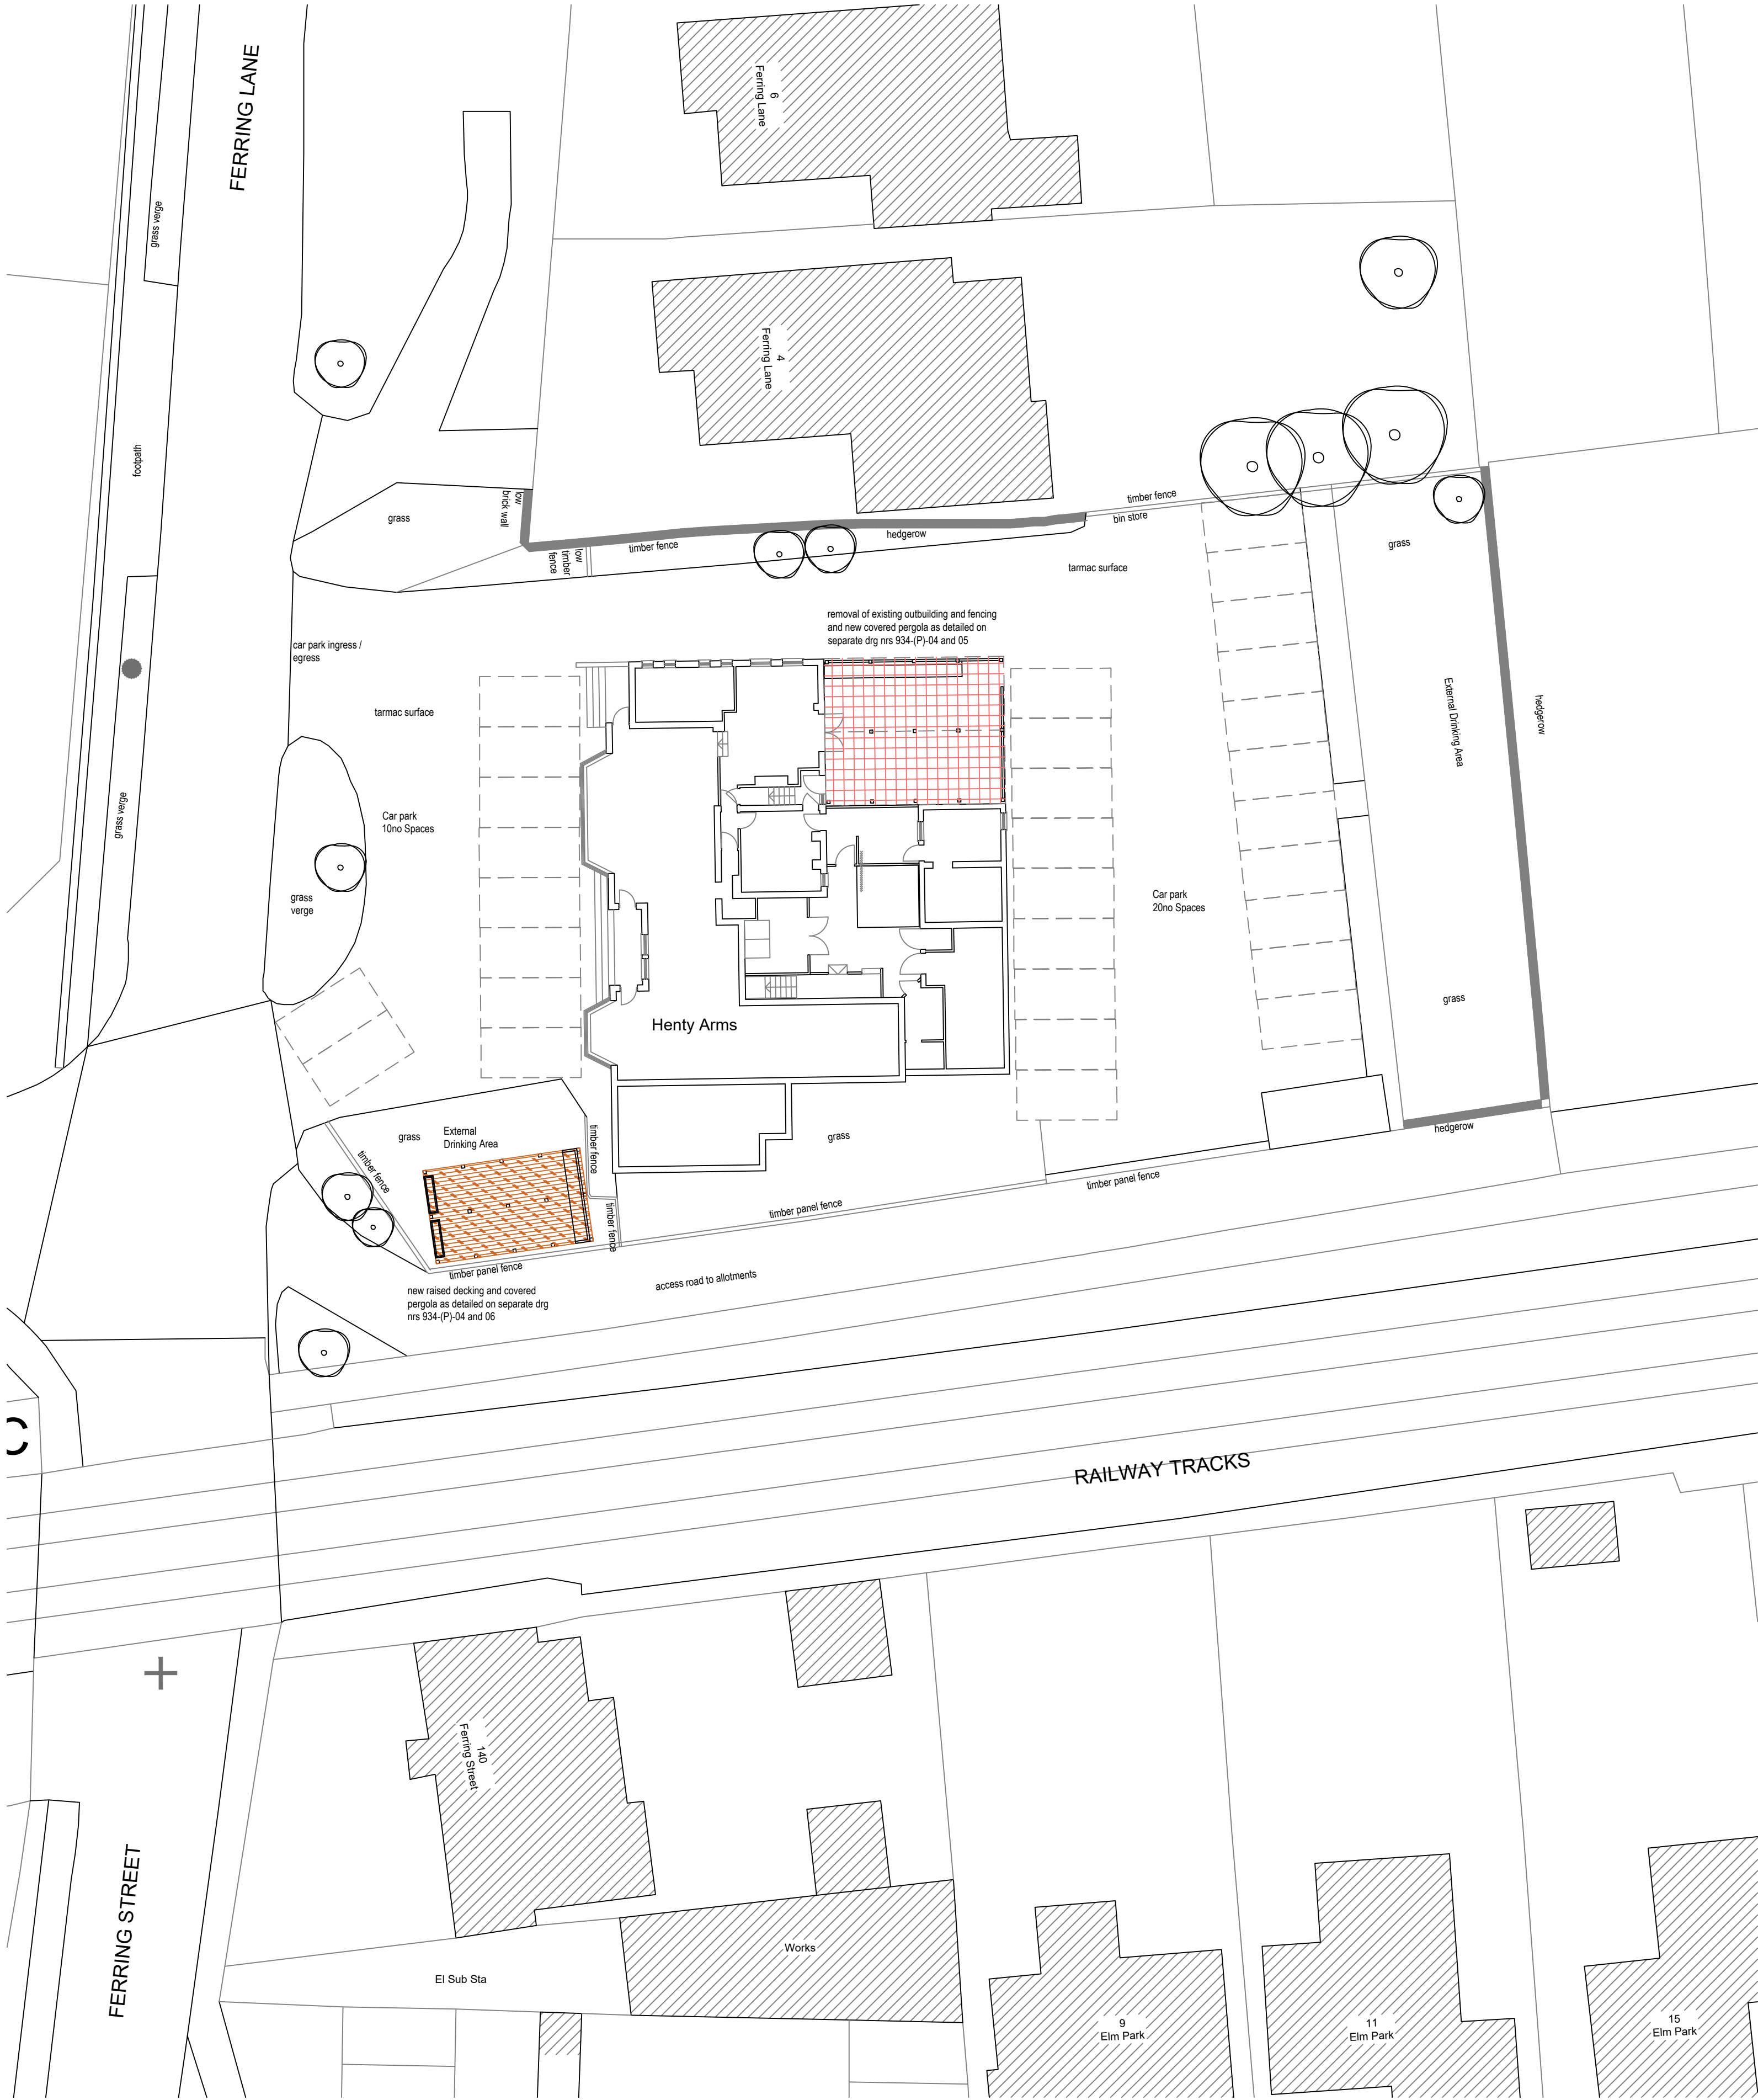


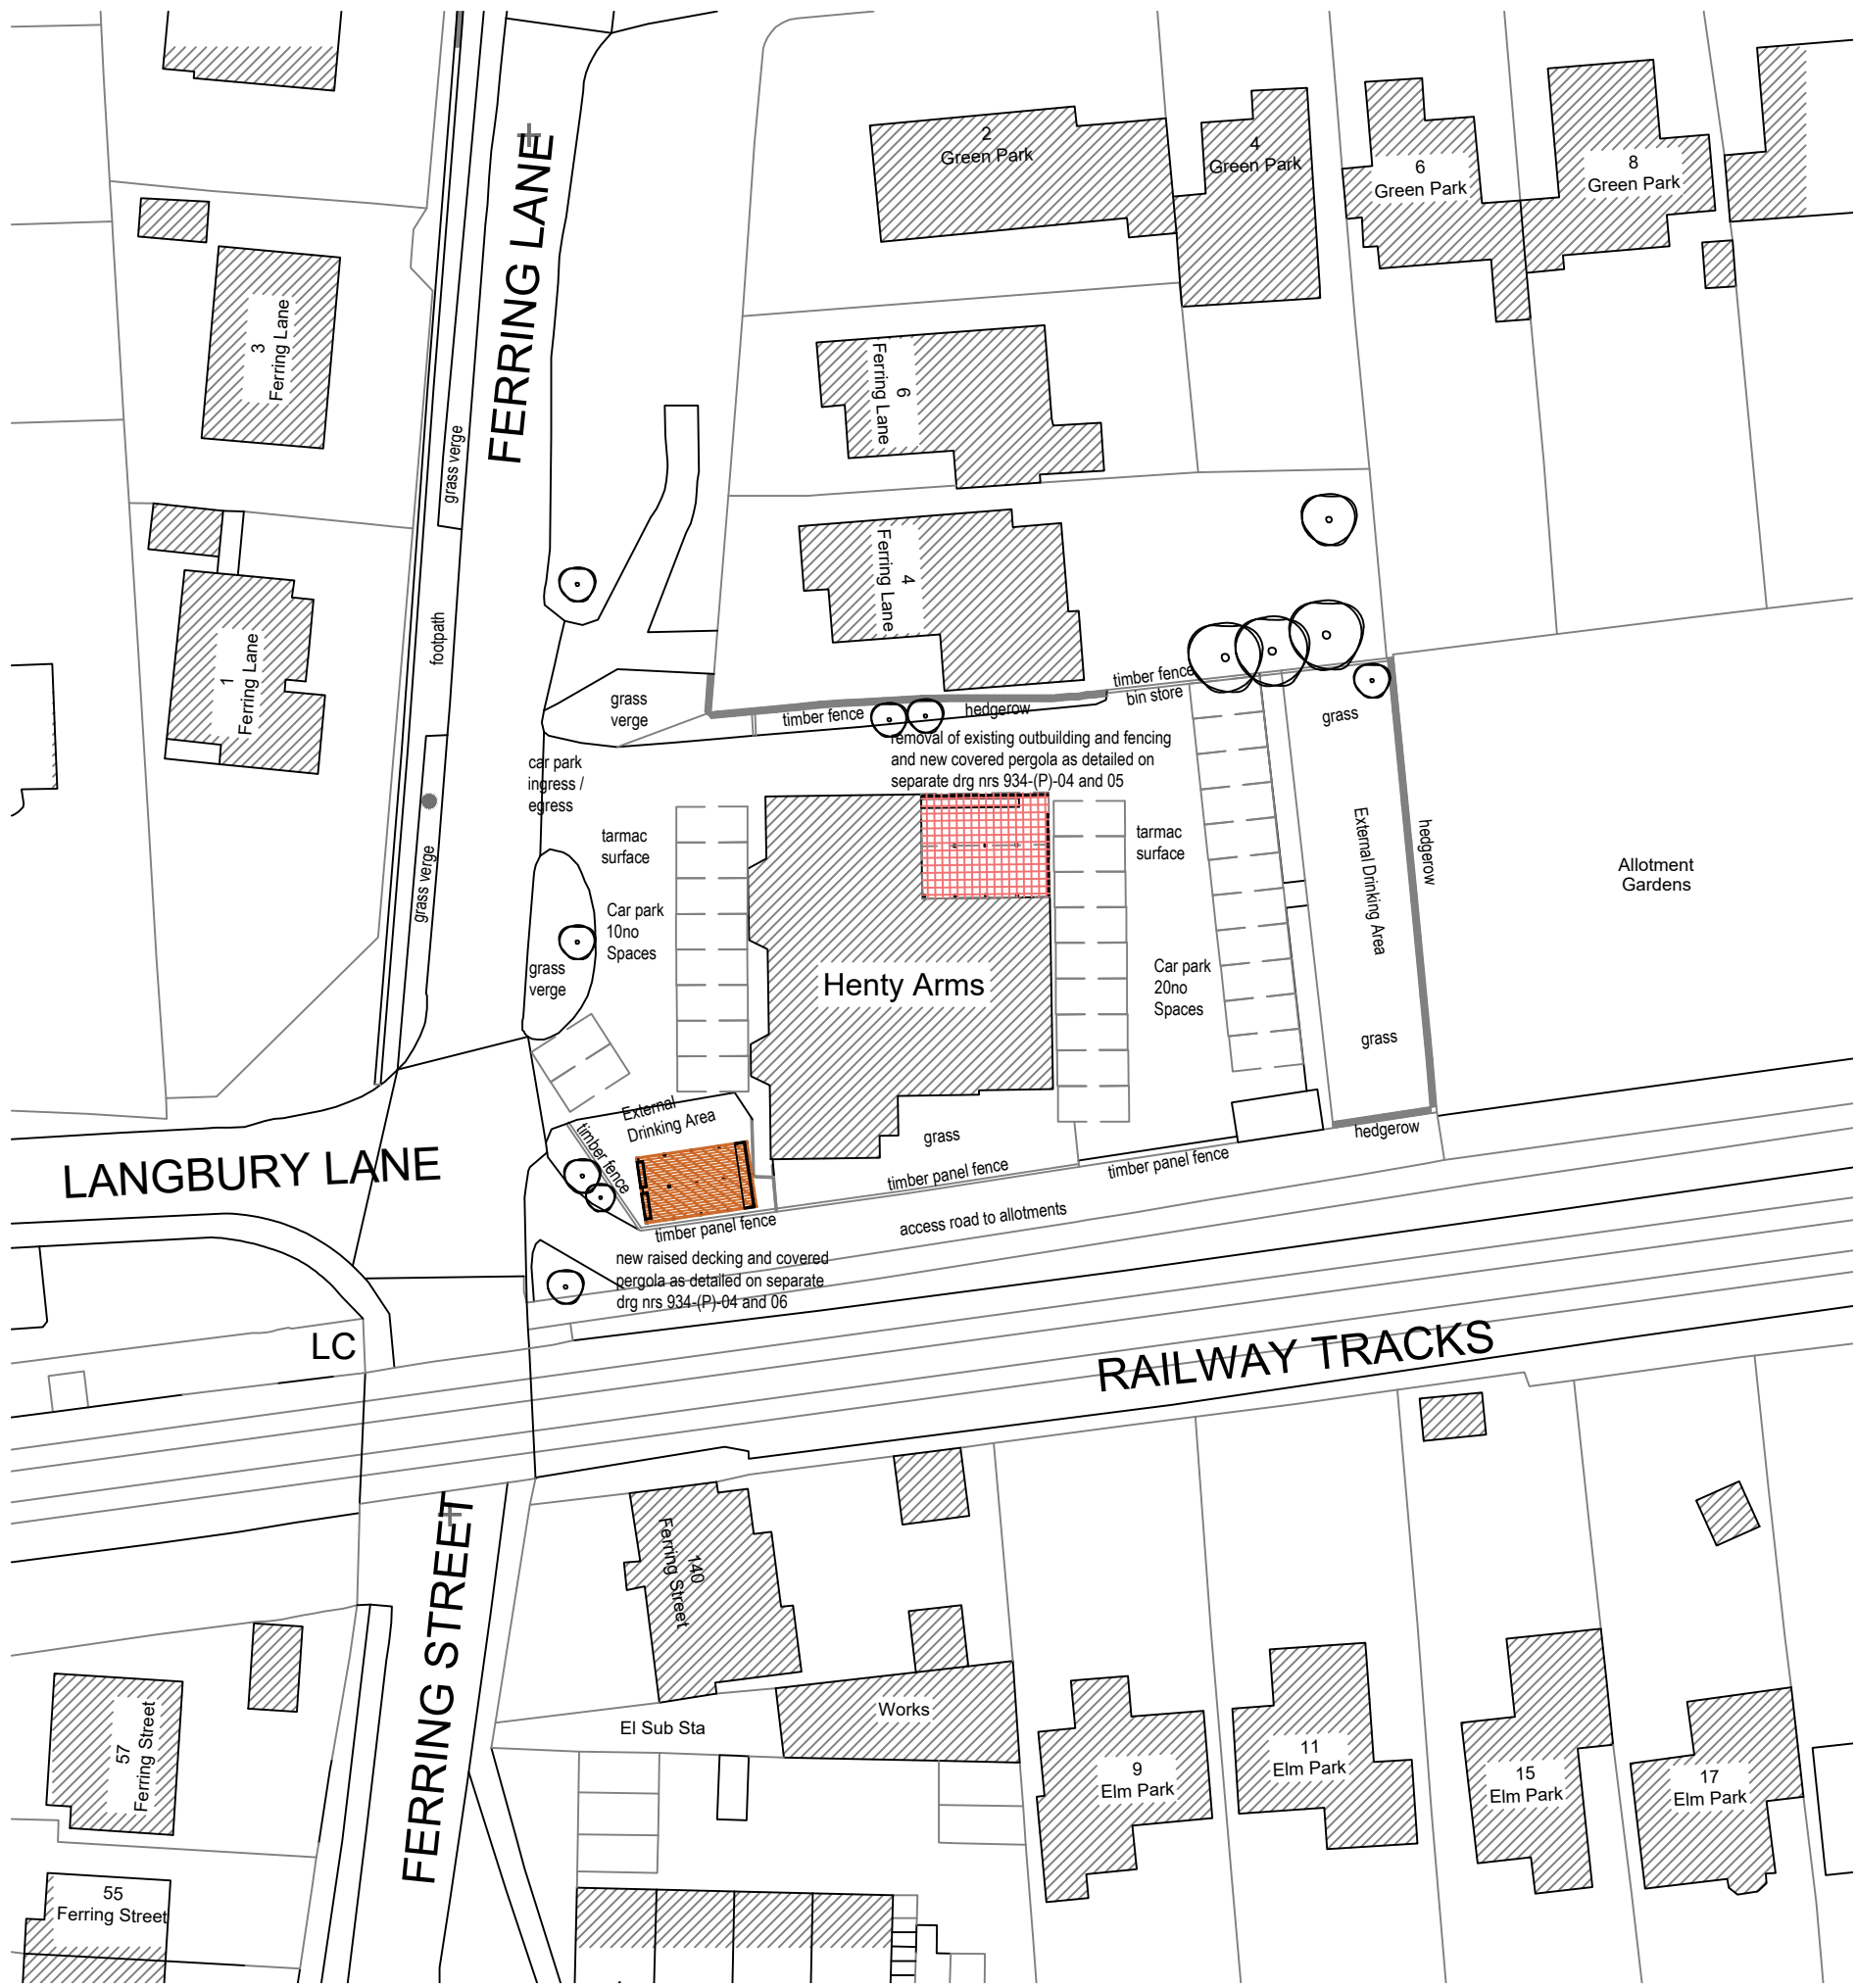

Proposed Layout Plan
Scale 1/200

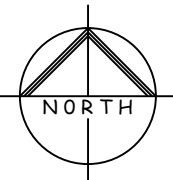

Proposed Site Block Plan
Scale 1/500

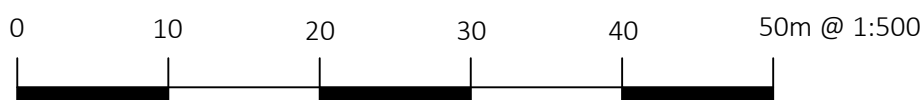

Site Location Plan
Scale 1/1250



Copyright.
This drawing and design and all the information contained therein
is the sole copyright of Nanu Soda Ltd. and reproduction in any
form is forbidden unless permission is obtained in writing.

No dimensions to be scaled from this drawing. All Contractors
must visit site and be responsible for taking and checking all
dimensions relative to this work. The Designer must be advised
of any discrepancies in writing.

Revision:

Scale: 1:200, 500,
1250 @A1

Job title: The Henty Arms,
2 Ferring Lane, Worthing,
BN12 6QY

The Studio 34 Smyth Street Wakefield WF1 1ED
01924 372654 info@nanusoda.co.uk

Date: Jan '22

Drawing title: Proposed Site Layout Plan

Drawing Number: 934-(P)-03

Drawn by: PJB

NANU
SODA