



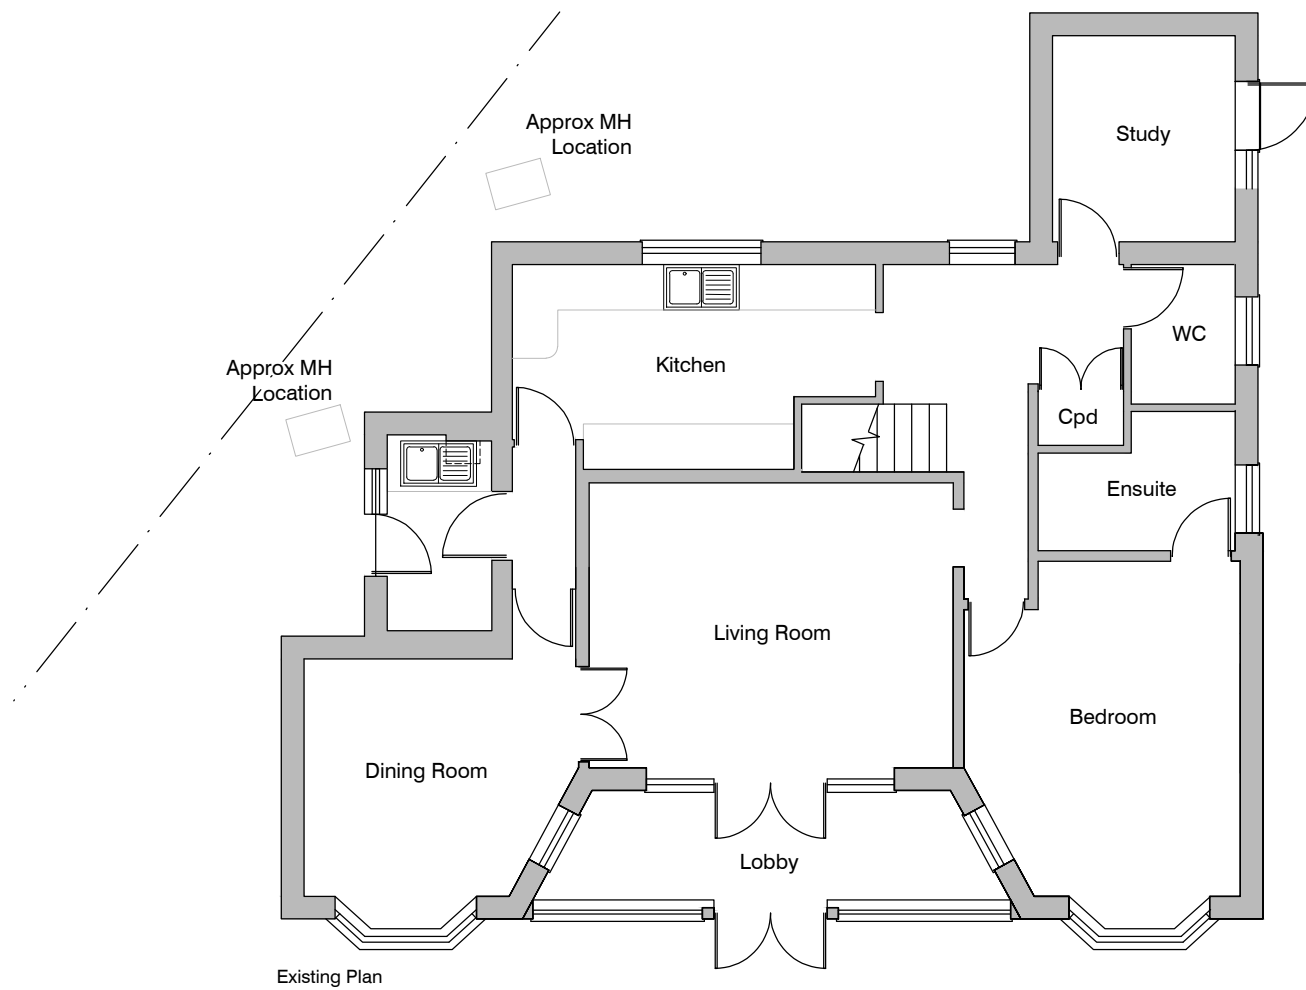

Existing Plan

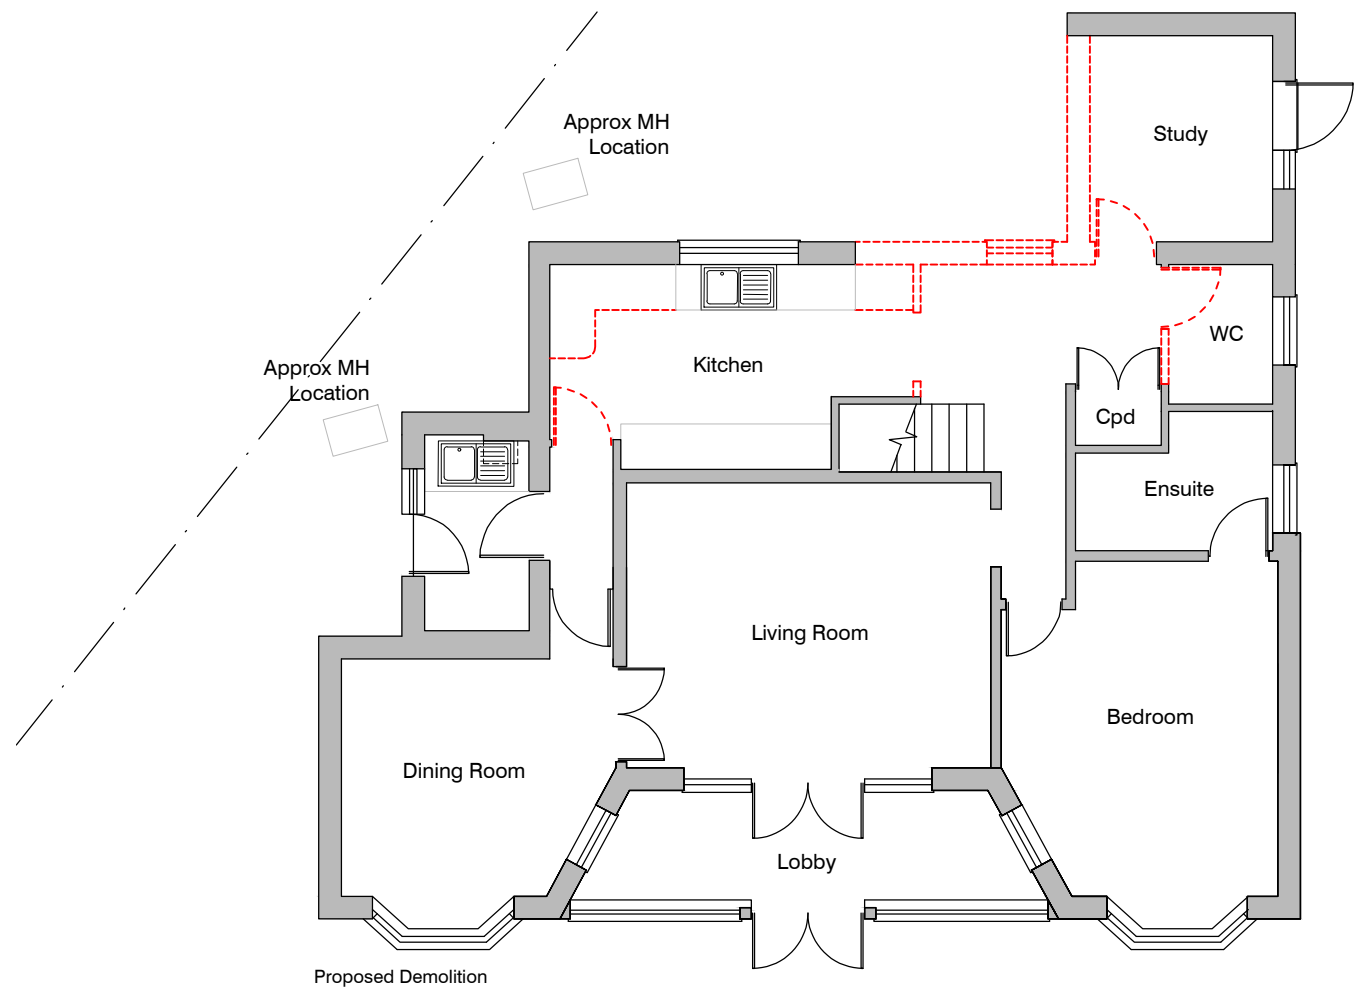

Proposed Demolition

Do not scale from this drawing. Work to figured dimensions only.
Dimensions to be taken on site prior to manufacture, fabrication or installation.
These drawings are general arrangement drawings only. These should be used for construction purposes.

Job Title	Drawing Name	Scale	Status	Job No.	Drg No.	Rev.	Rev.	Date	Revision Details
9 Ferring Close	Existing Plan and Proposed Demolition	1:100 @ A3 metres 1 2 3 4	Planning	JTA122	002	-			

