



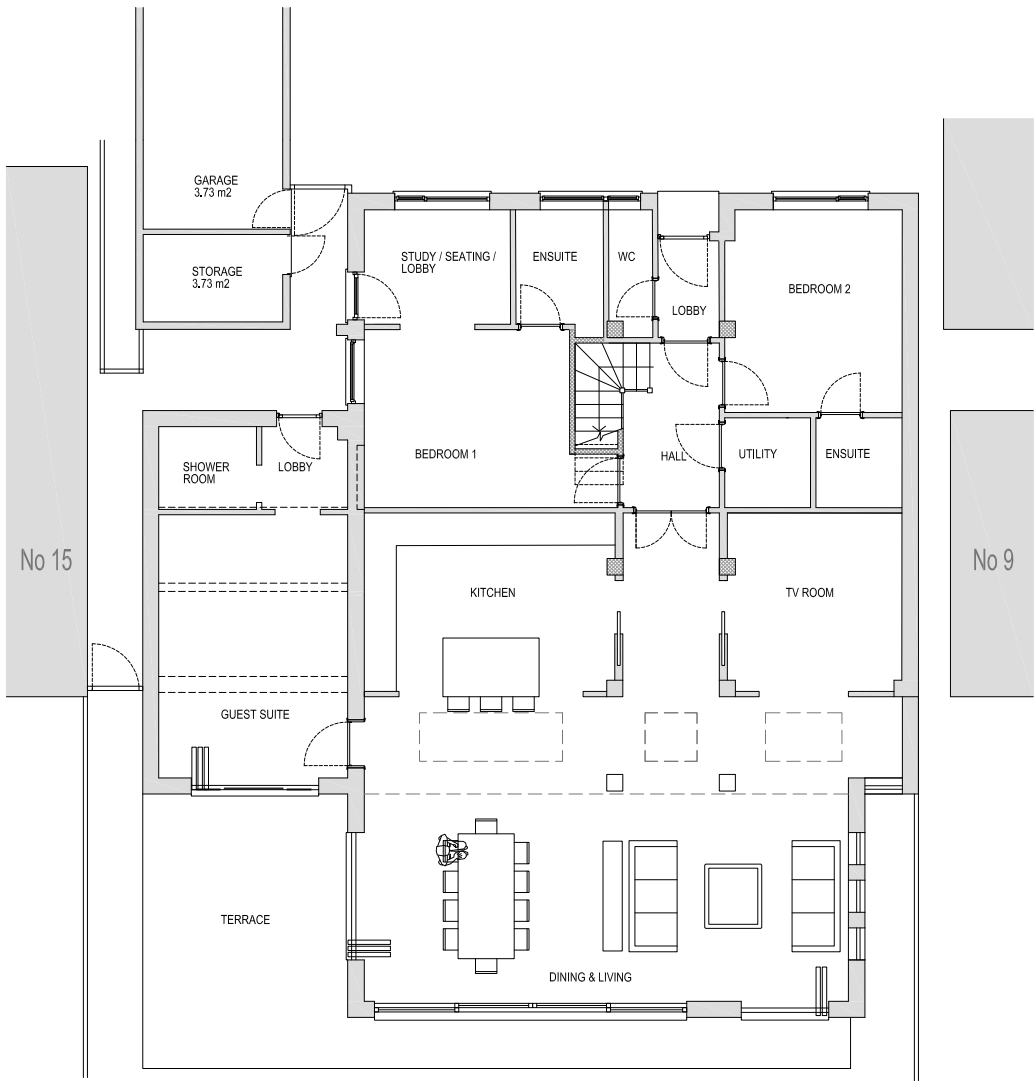


Proposed ground floor at 1:100 @ A3

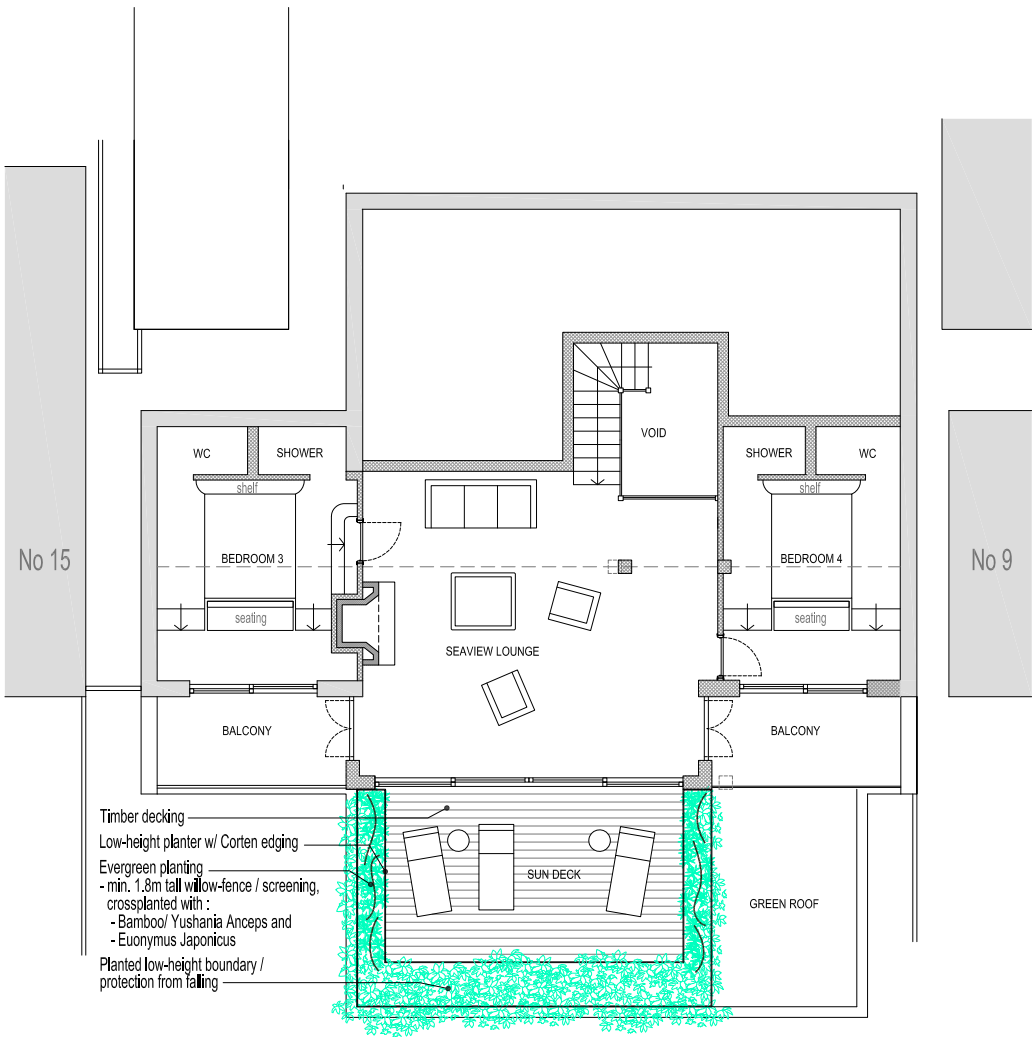

Proposed first floor at 1:100 @ A3

F	nk	First floor updated to client's comments	28.04.21
E	nk	Open fire place added at first floor	10.09.20
D	nk	Fenestration updated to client's comments	10.03.20
C	nk	Design further developed to client's and planner's comments	20.10.19
B	nk	Design further developed to client's comments	26.09.19
no.	by	chk.	revision
			date

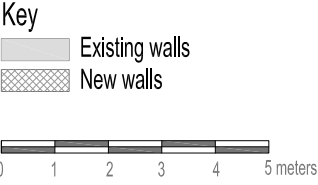

client and project title	drawing title
11 FERRING MARINE FERRING BN12 5PP NOKU Architecture 33 Rutland Gate, London SW7 1PD email: noku@gmx.net	PROPOSED GROUND AND FIRST FLOOR PLAN
All dimensions must be confirmed on site prior to construction. This drawing is copyright and must not be reproduced, copied or passed on without written consent of NOKU Architecture	by n.k. date 27.08.19 chk. 100 [A3] scale no. P3 rev. F